
Block Plan
(1:500)

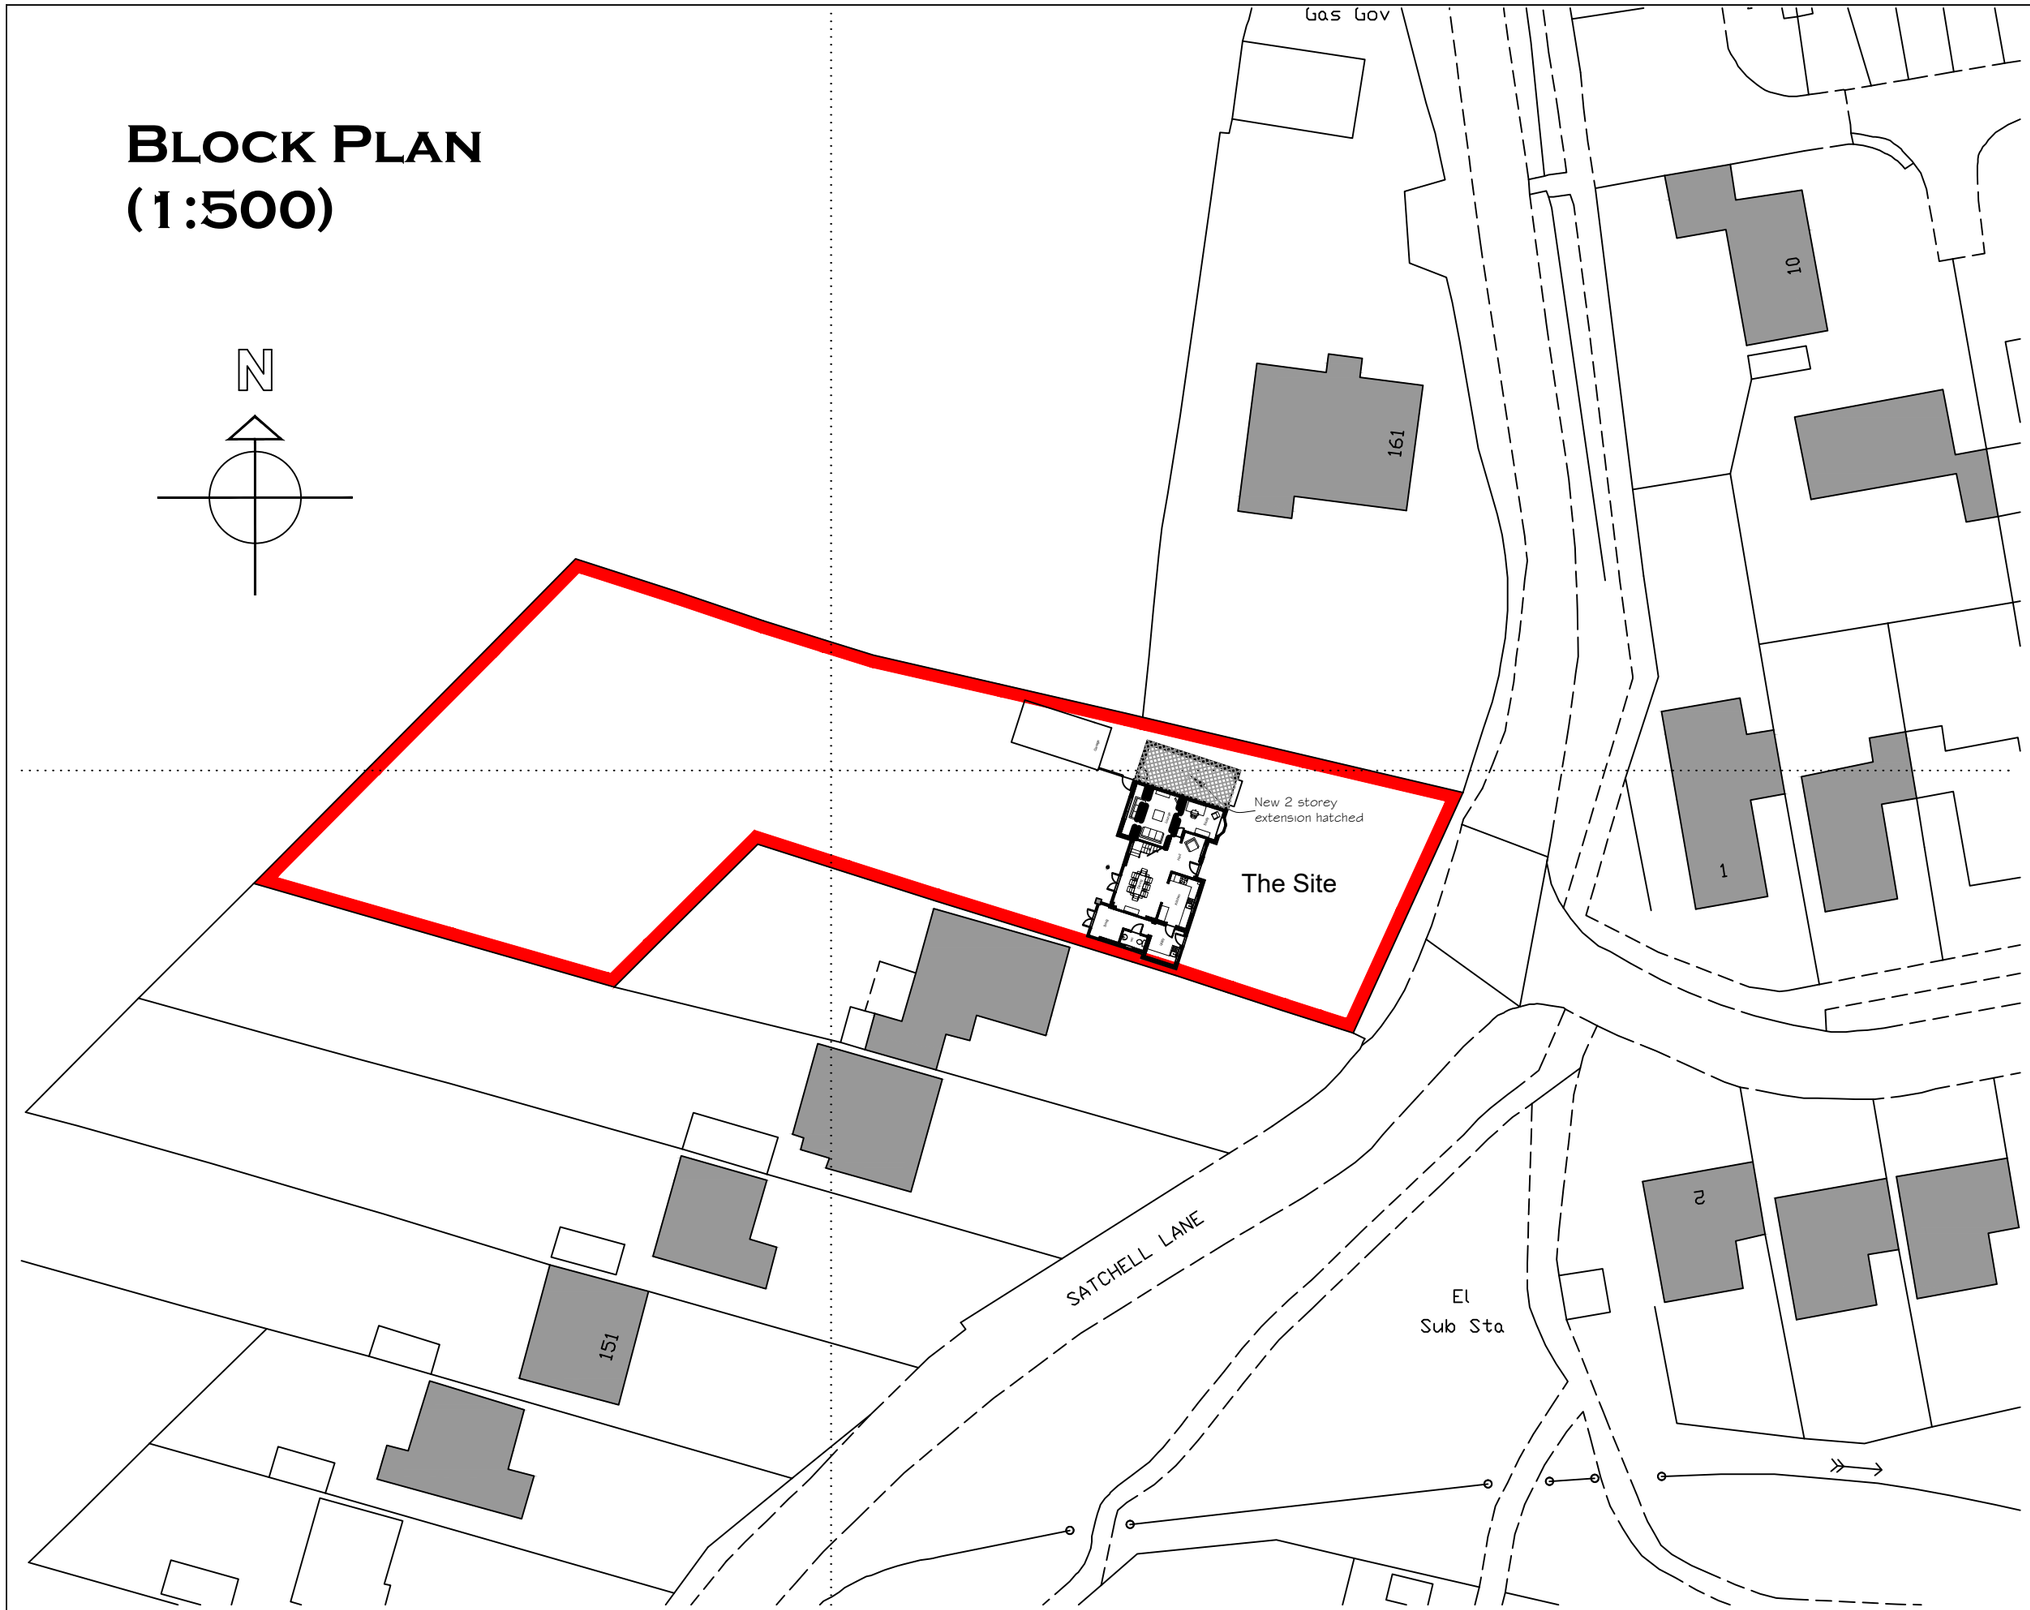

Ordnance Survey (c) Crown Copyright 2015. All rights reserved. Licence number 100022432

Notes

THIS DRAWING IS THE COPYRIGHT OF VIVID DESIGN STUDIO LTD AND MUST NOT BE COPIED, ALTERED OR REPRODUCED IN ANY WAY NEITHER PASSED TO A THIRD PARTY WITHOUT THEIR WRITTEN PERMISSION.

DIMENSIONS TO BE CHECKED ON SITE BEFORE COMMENCING WORK AND ANY DISCREPANCIES SHALL BE REPORTED TO THE DESIGNER. FIGURED DIMENSIONS MUST BE TAKEN IN PREFERENCE TO SCALED DIMENSIONS.

Rev:-	Description:-	Date:-	Chkd by:-

VIVID design studio

The Barn, Calcot Mount Business Park, Calcot Lane,
Curdridge, Southampton, Hampshire, SO32 2BN
Tel: 01489 786670
Email: info@vividdesignstudio.co.uk
Website: www.vividdesignstudio.co.uk

Project:-

159 Satchell Lane
Hamble
Southampton
Hampshire

Title:-

Proposed Block Plan

Client:-

Mr Kevan Roberts

Scale:-

1:500 (@A3)

Drawn By:-	Checked By:-
PJD	
Date:-	Date:-
01/02/16	

Job.No:-	Drg.No:-	Rev:-
150005	11	