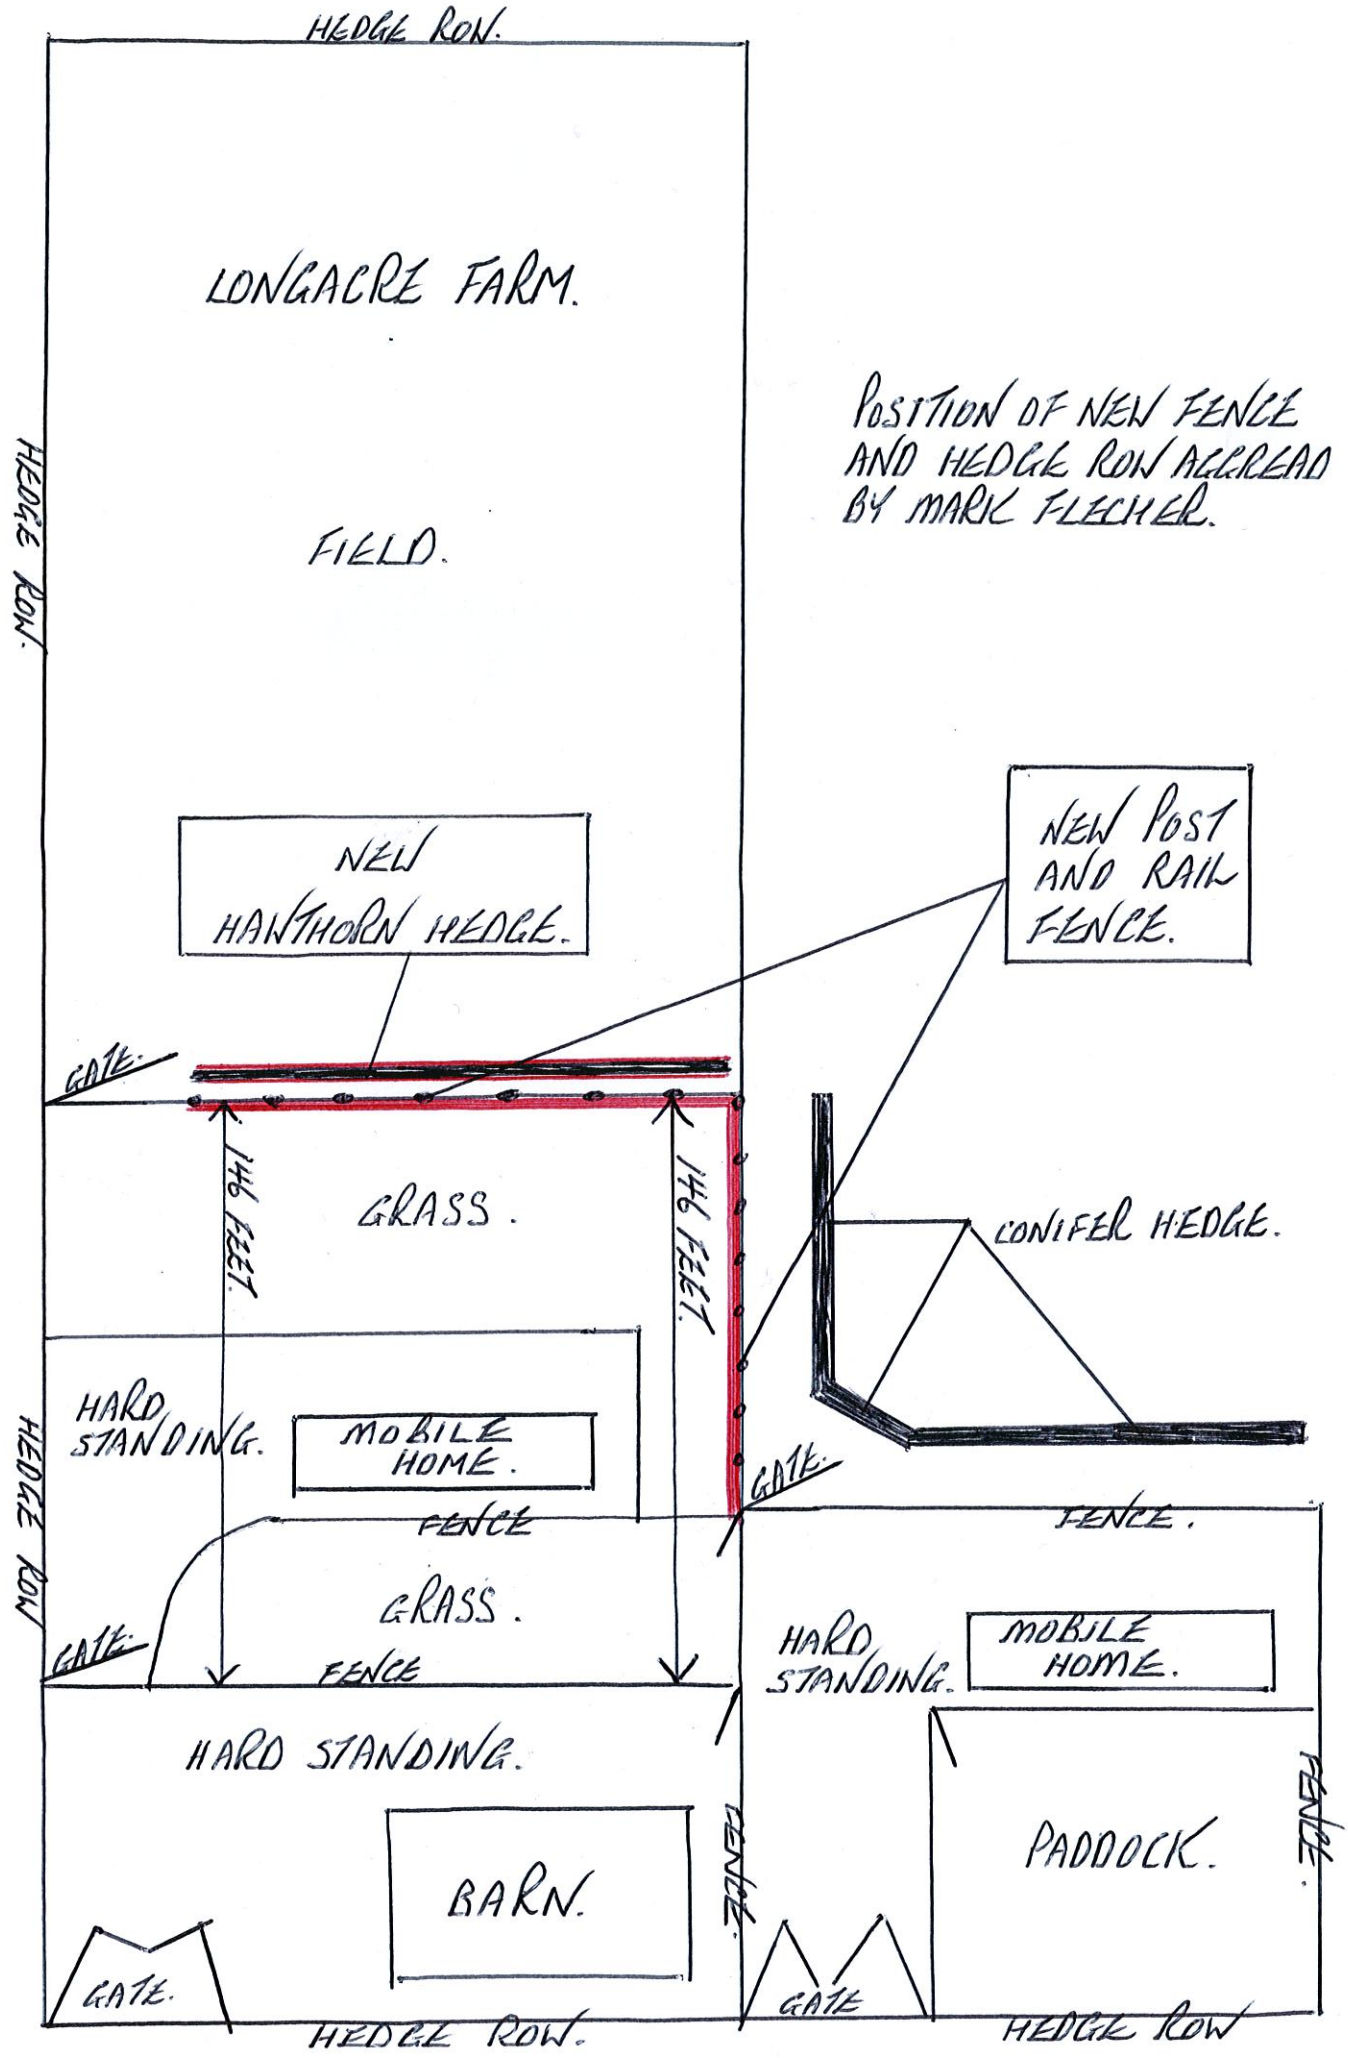

HEDGE ROW.
LONGACRE FARM.
FIELD.
POSITION OF NEW FENCE AND HEDGE ROW AGGREAD BY MARK FLECHER.
HEDGE ROW.
NEW HAWTHORN HEDGE.
NEW POST AND RAIL FENCE.
GATE.
146 FEET.
GRASS.
146 FEET.
CONIFER HEDGE.
HARD STANDING.
MOBILE HOME.
GATE.
FENCE
FENCE.
HEDGE ROW
GRASS.
GATE.
FENCE
HARD STANDING.
MOBILE HOME.
HARD STANDING.
BARN.
FENCE.
PADDOCK.
FENCE.
GATE.
GATE
HEDGE ROW.
HEDGE ROW