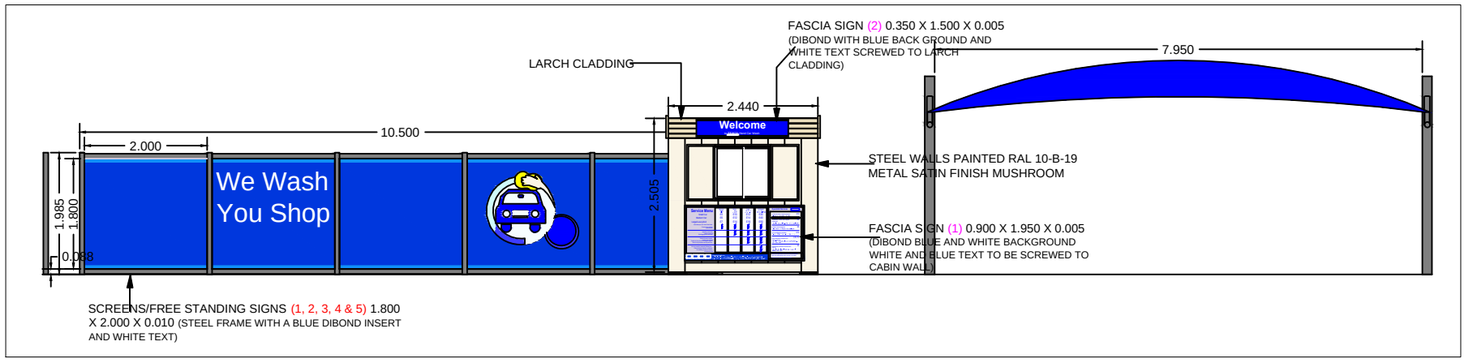

ELEVATION C 1:100 @ A3

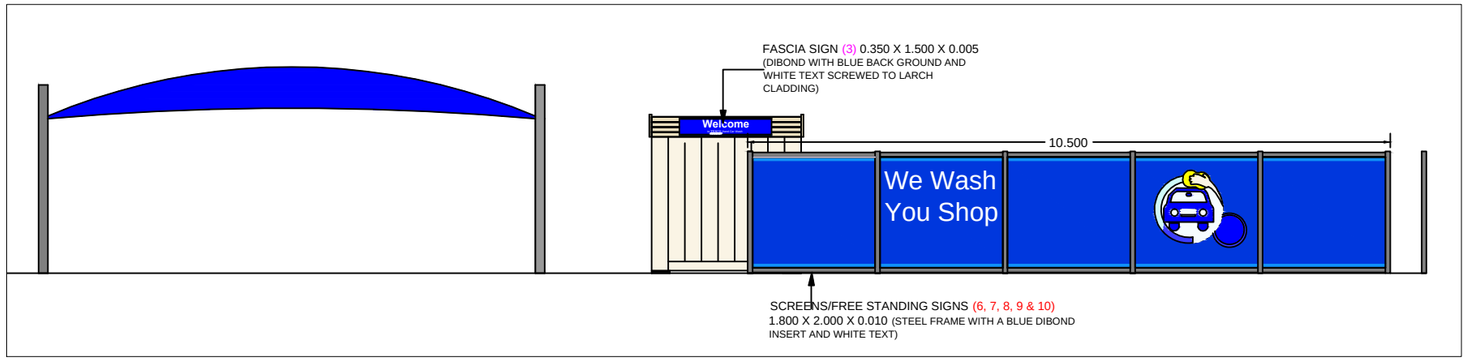

ELEVATION E 1:100 @ A3



ELEVATION D 1:100 @ A3

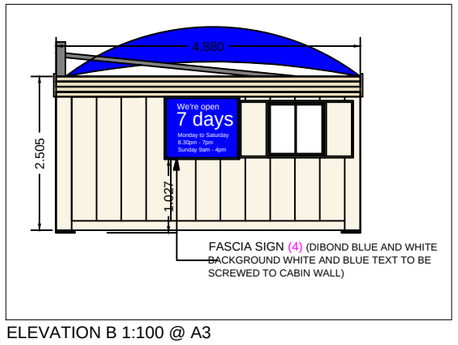

ELEVATION B 1:100 @ A3

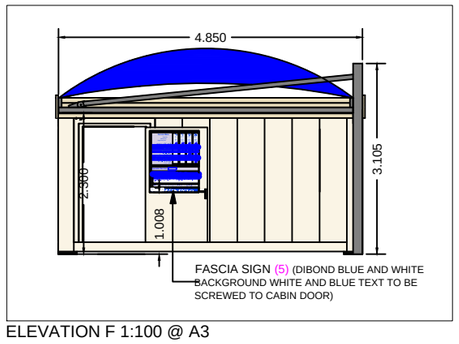

ELEVATION F 1:100 @ A3



ELEVATION A 1:100 @ A3

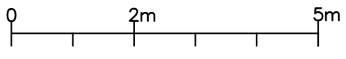

Project
Tesco Bursledon Towers extra hand car wash

Drawing Title
Proposed elevations

Scale	Date	Drawn By
1:100 @ A3	02.10.2014	JPB

Waves