

LOCATION PLAN 1:1250

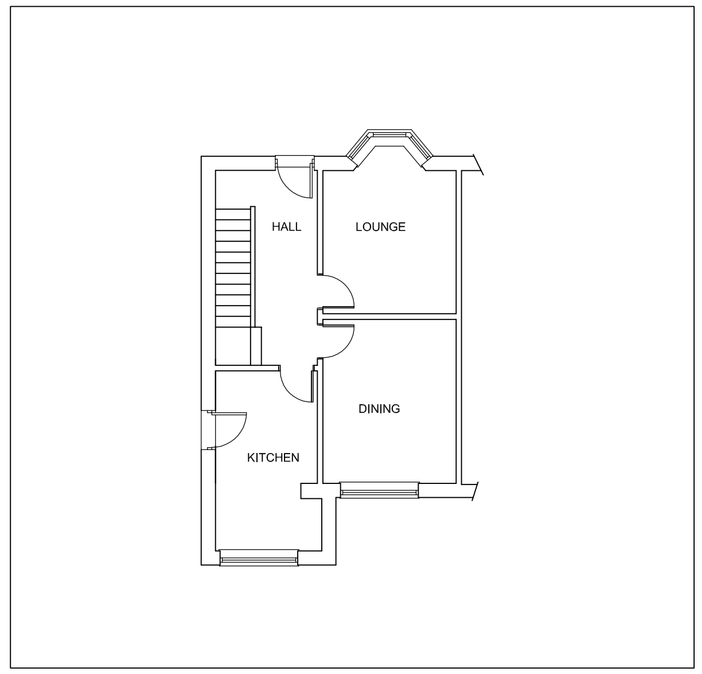

EXISTING GROUND FLOOR PLAN 1:100

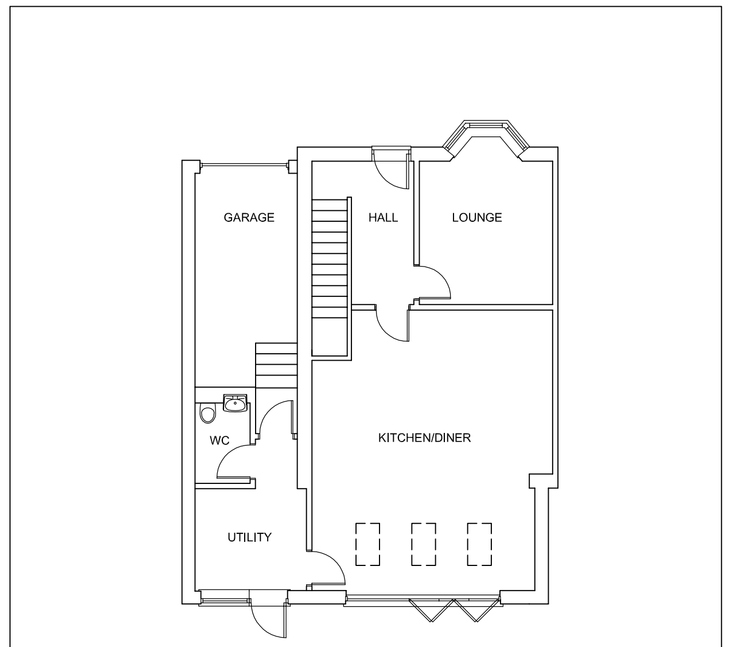

PROPOSED GROUND FLOOR PLAN 1:100

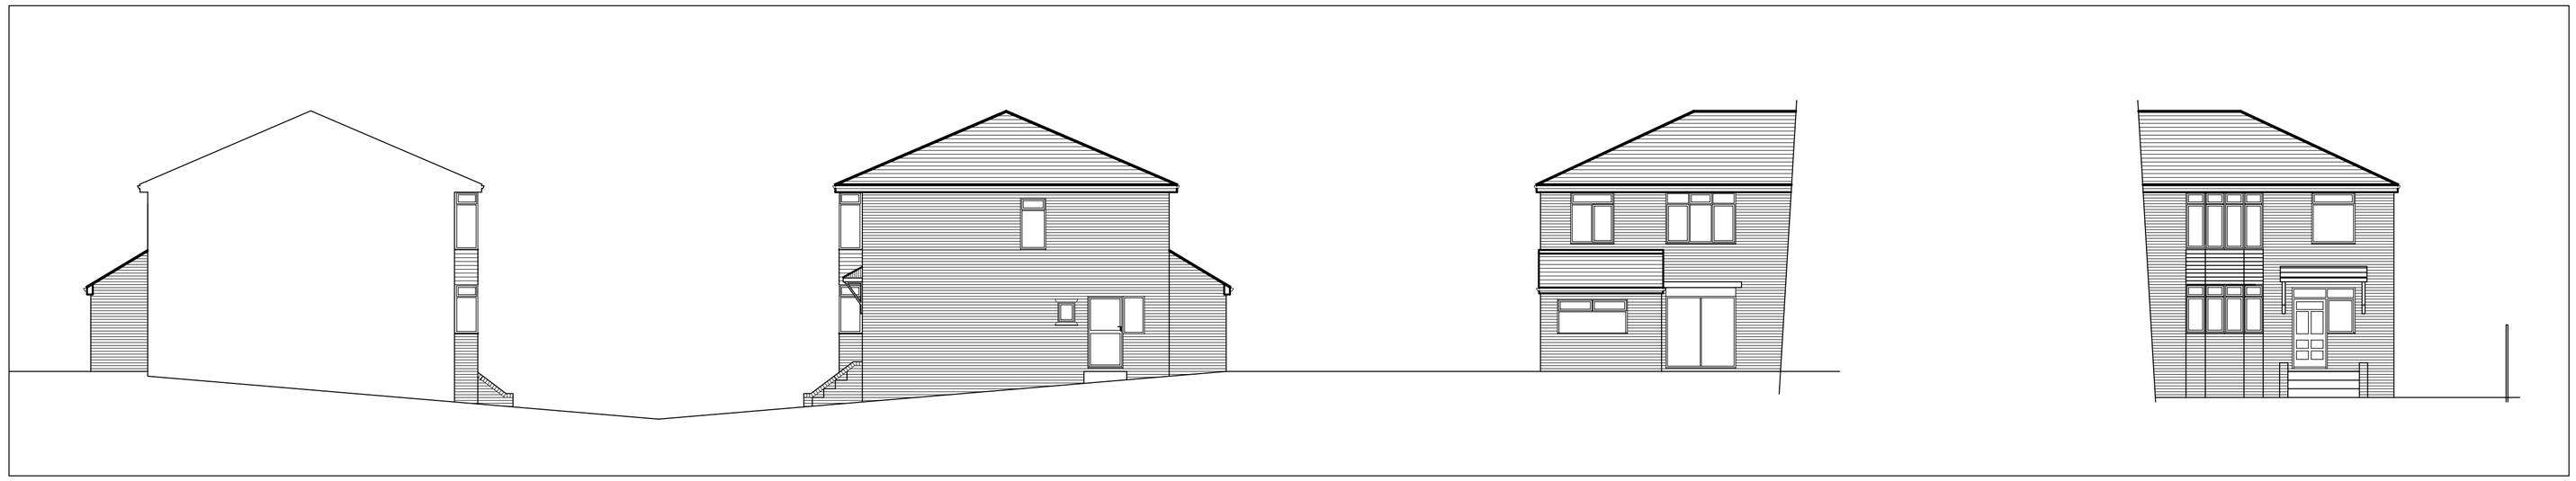

EAST NORTH WEST SOUTH

EXISTING ELEVATIONS 1:100

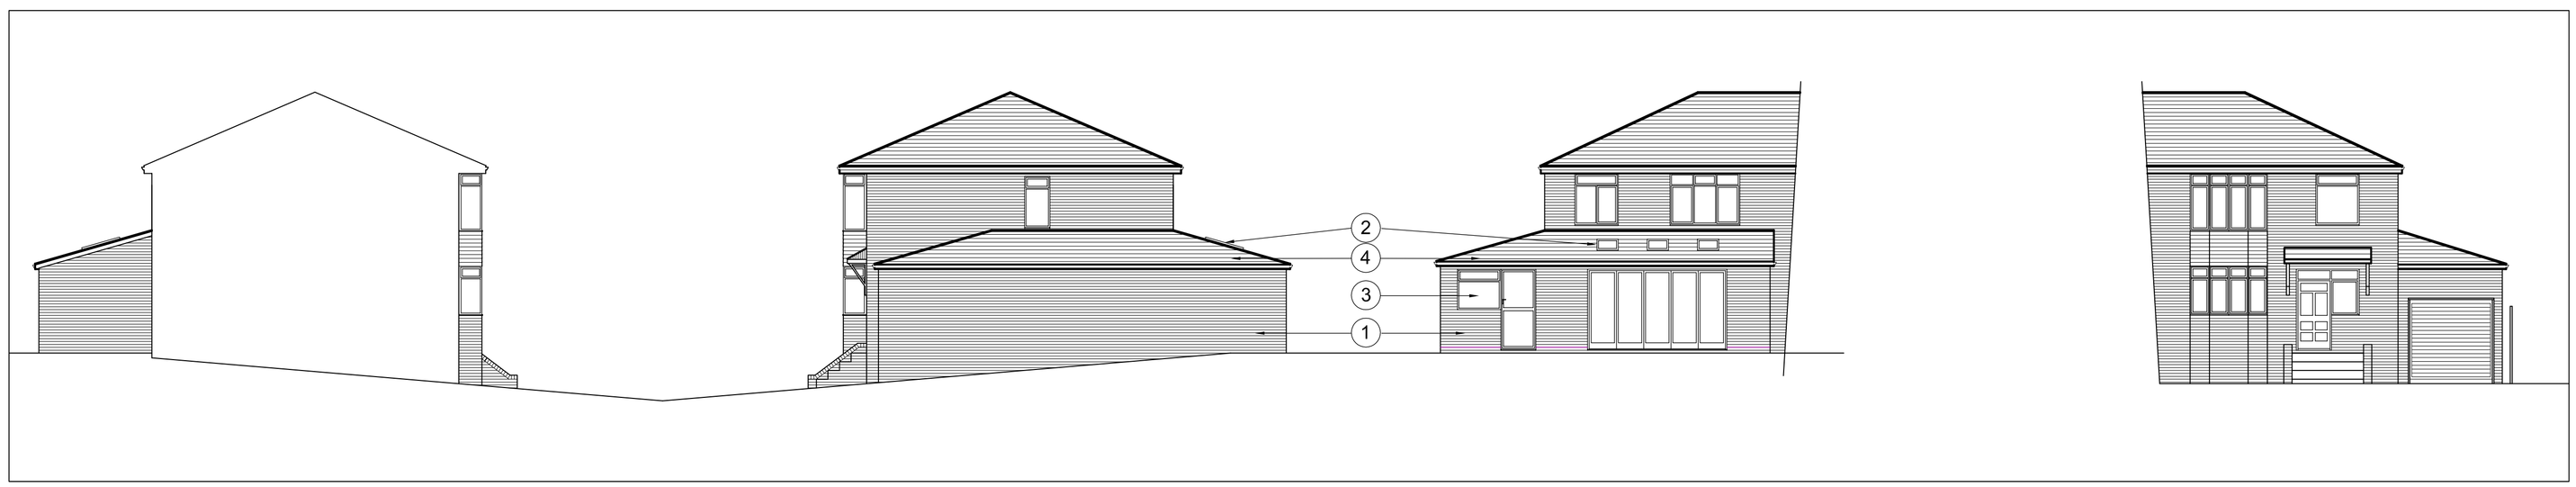

EAST NORTH WEST SOUTH

PROPOSED ELEVATIONS 1:100

NOTES:

MATERIALS:

1. FACING BRICK (PROPOSED TO MATCH EXISITNG)
2. CLAY ROOF TILES (PROPOSED TO MATCH EXISTING)
3. UPVC WINDOWS & DOORS
4. ROOF WINDOWS
5. WHITE PVC-U RAINWATER GOODS

Rev A	210912	East elevation added

PLANNING

SCHEME TITLE

227 Leigh Road
Eastleigh
Southampton

DRAWING TITLE

PROPOSED SINGLE STOREY EXTENSION TO SIDE OF PROPERTY LOCATION PLAN, PROPOSED AND EXISITNG FLOOR PLANS & ELEVATIONS

CREATED	DATE	CHECKED	APPROVED
PC	AUG 12	-	-

DRAWING NUMBER	PROJECT NO.	SCALE
PL01	DL01	Varies@A1
	REVISION: A	DWG. SHEET: 01

DO NOT SCALE FROM THIS DRAWING