
King Edward VI School, Wellington Sports Ground

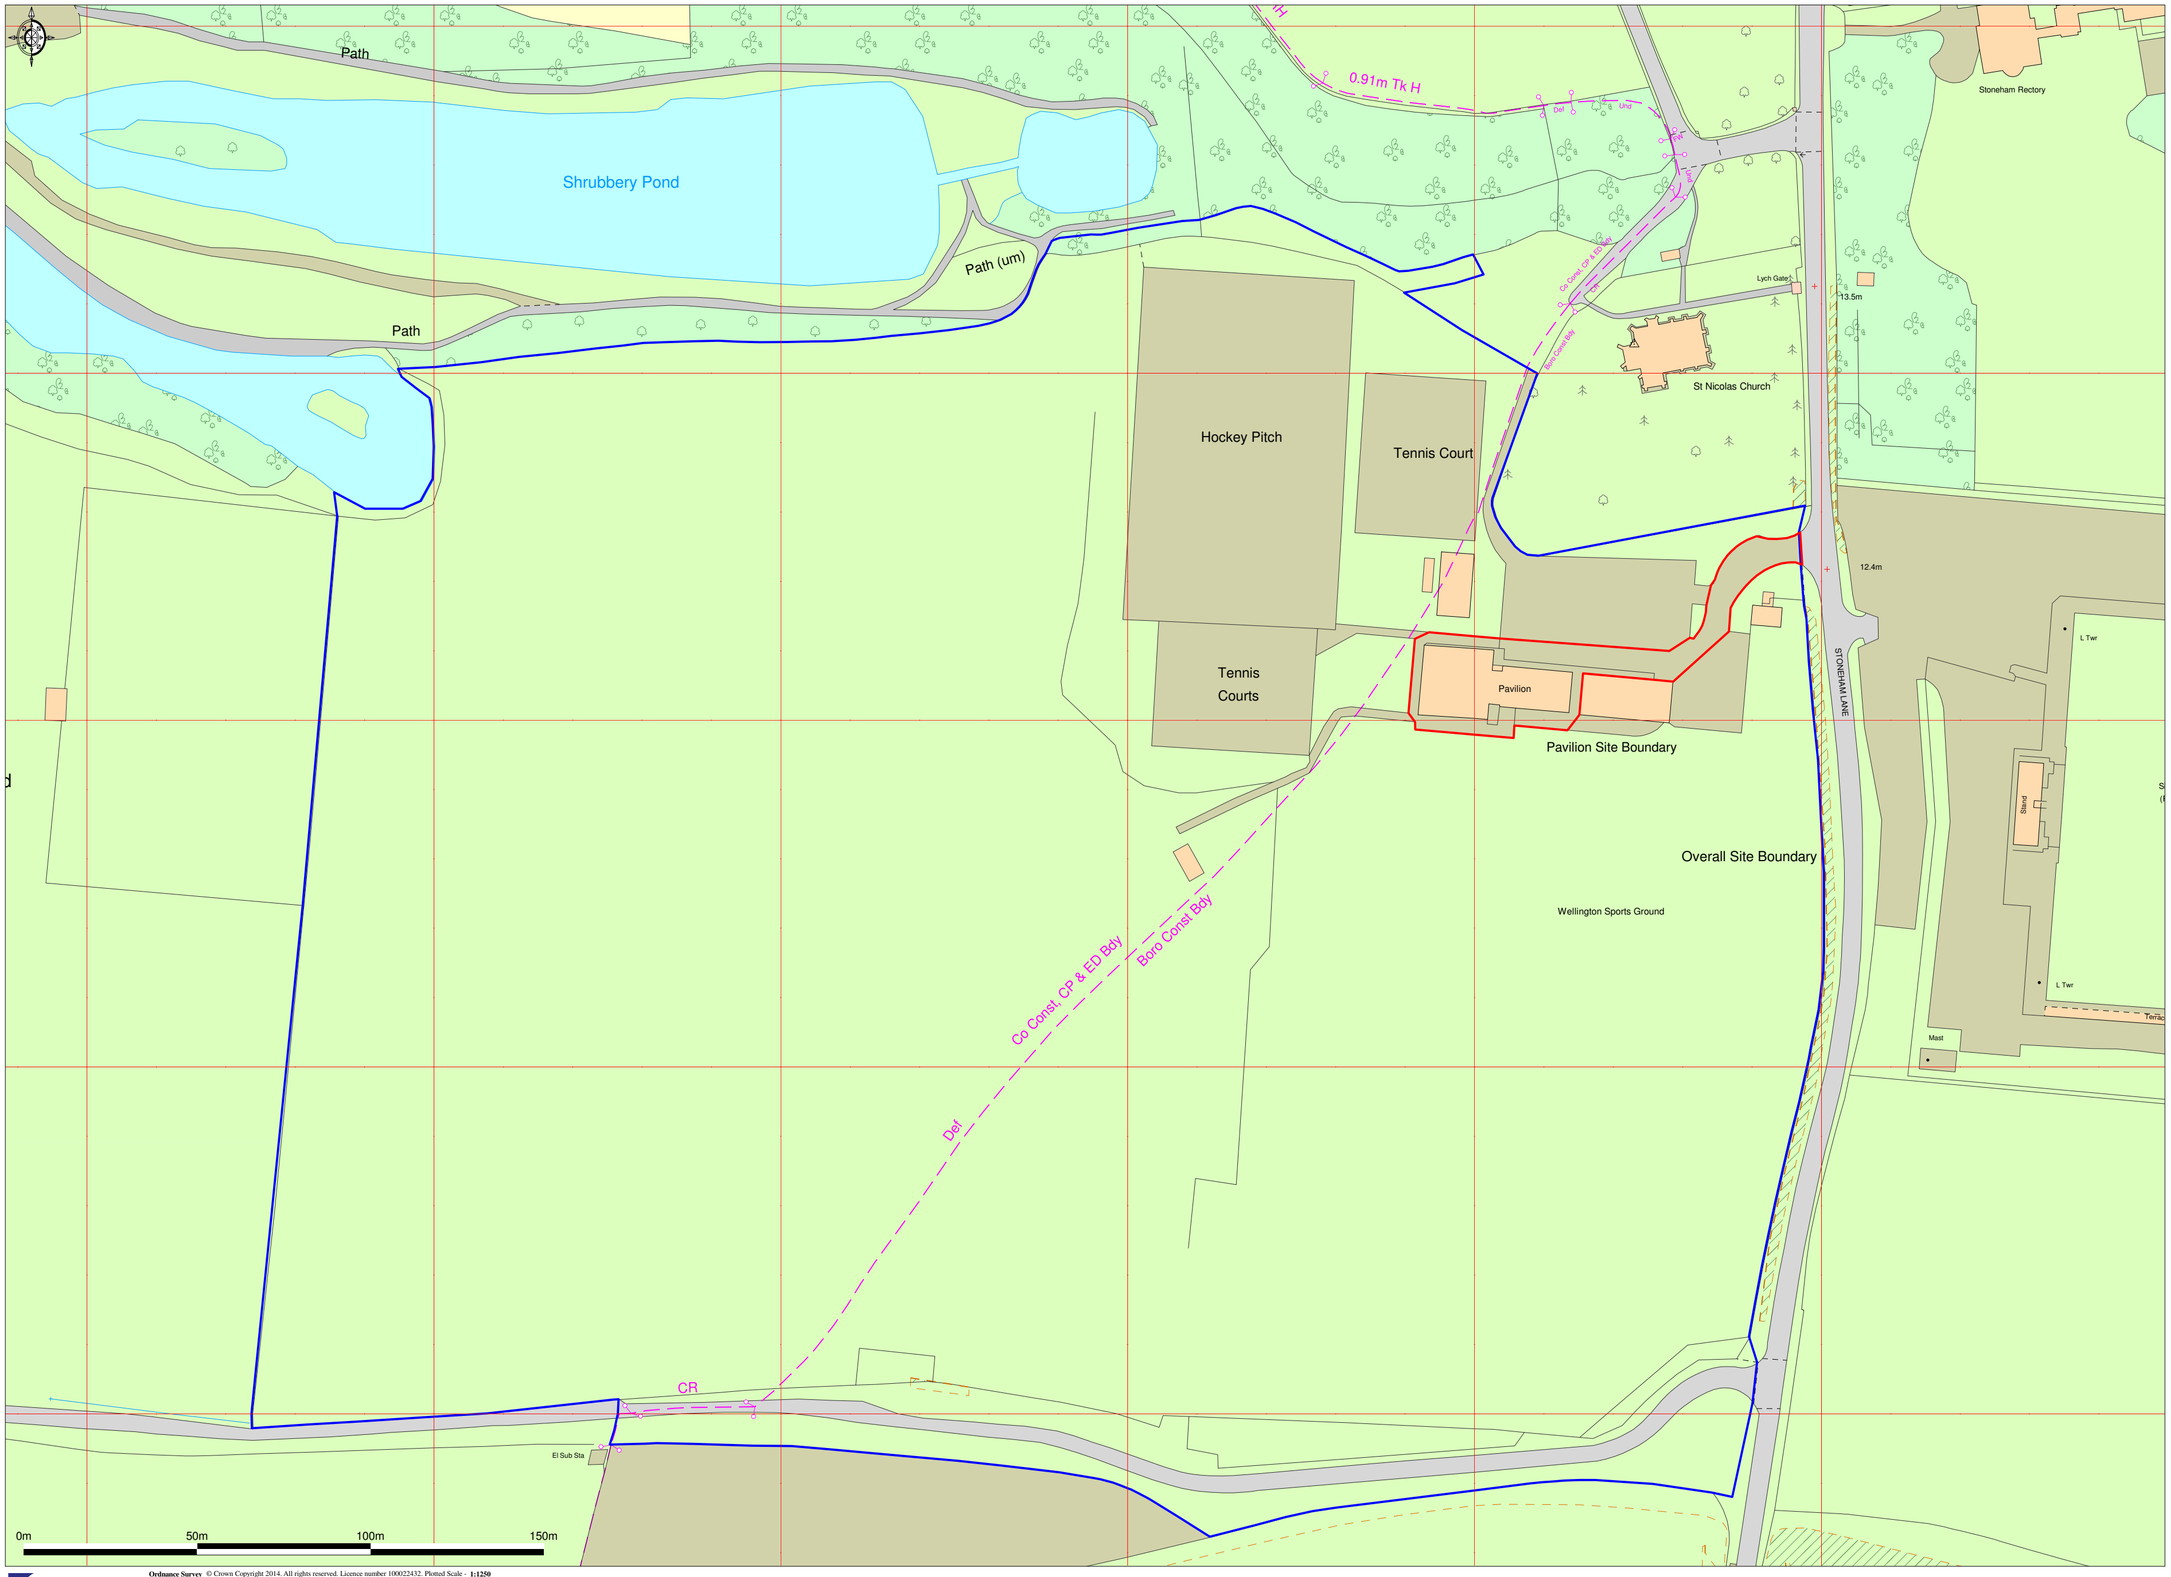

Promap®
Ordnance Survey © Crown Copyright 2014. All rights reserved. Licence number 100022432. Plotted Scale - **1:1250**

Scale 1:1250 @ A2

GL Hearn