
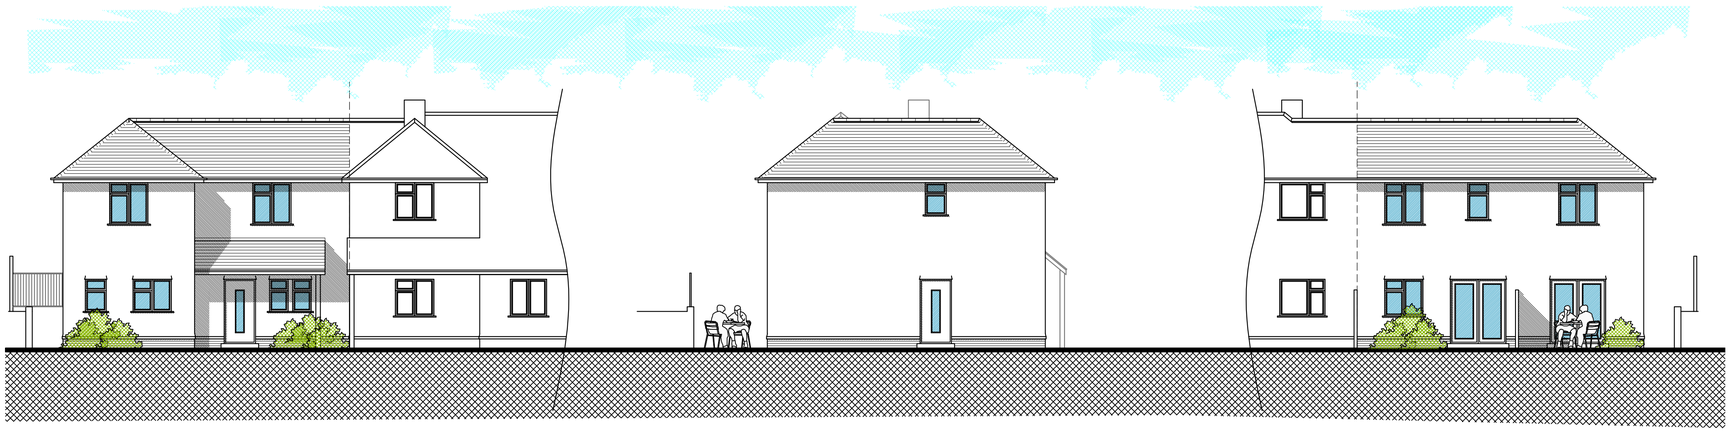



SOUTH ELEVATION
1:100

WEST ELEVATION
1:100

NORTH ELEVATION
1:100

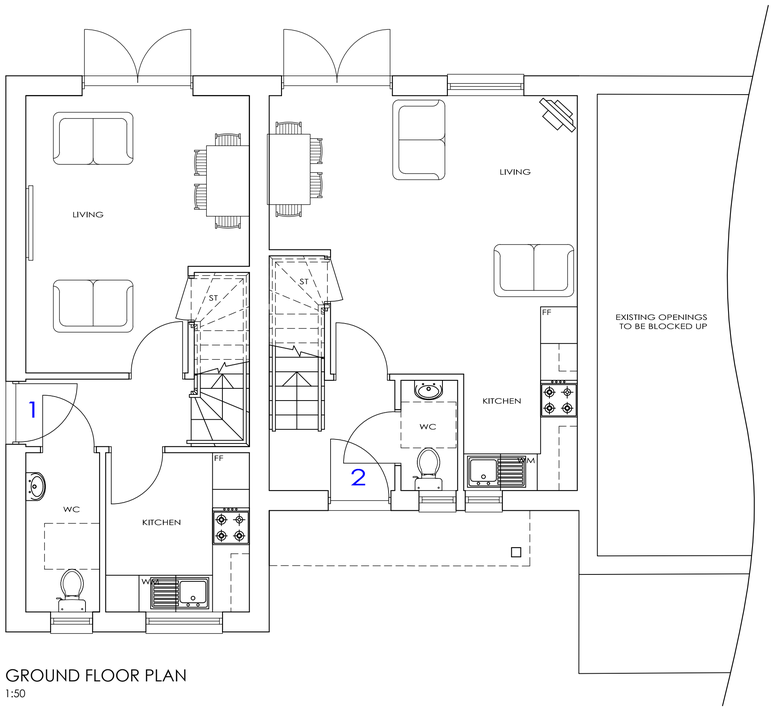

GROUND FLOOR PLAN
1:50

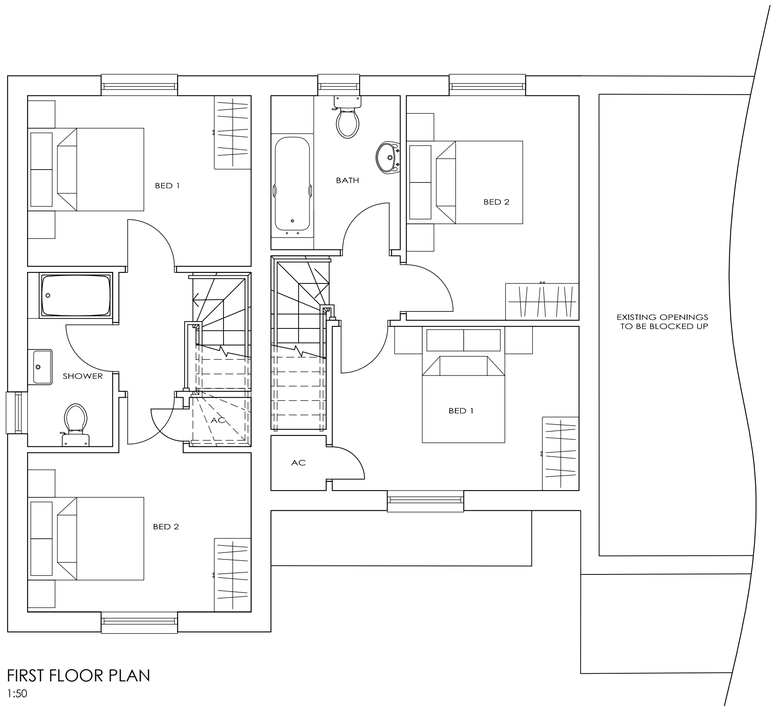

FIRST FLOOR PLAN
1:50

NOTES

1 The contents of this drawing are copyright.

2 Do not scale. Figured dimensions only to be used.

3 Contractors must verify all dimensions and report any discrepancies before putting work in hand or making any shop drawings.

4 All flat roofs to be fitted with a man safe system.

SUBJECT TO FULL SURVEY

MATERIALS:	
ROOF:	1. CLAY EFFECT TILES WITH BONNET HIPS
WINDOWS & DOORS:	1. WHITE UPVC
WALLS	1. SMOOTH WHITE RENDER
EXTERNAL DETAILING:	1. BRICK PLINTH TO MATCH EXISTING

10m @ 1:100

SCHEDULE:
UNIT 1 = 2 BED HOUSE @ 61.4 SQ.M / 660 SQ.FT
UNIT 2 = 2 BED HOUSE @ 64.8 SQ.M / 697 SQ.FT

No.	Revision.	date	by

27 NIGHTINGALE AVENUE
EASTLEIGH
HAMPSHIRE
SO50 9JH

FLOOR PLANS & ELEVATIONS

scale AS SHOWN @ A1	checked
date SEP 2016	drawn GR
8573 / 301	

Anders Roberts Cheer Ltd

Chapel Studios, 14 Purewell,
Christchurch, Dorset, BH23 1EP

Tel: +44 (0) 1202 479919
E-mail: enquiries@andersroberts.com
Web: www.andersroberts.com