
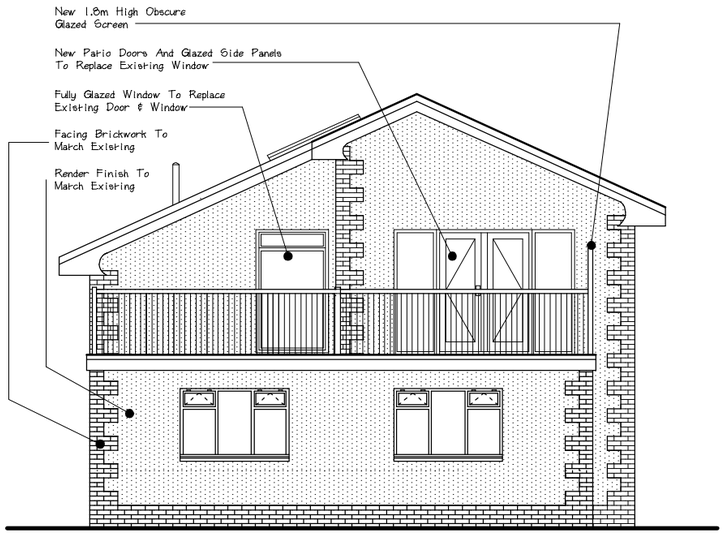



EAST ELEVATION

Proposed Single Storey Extension

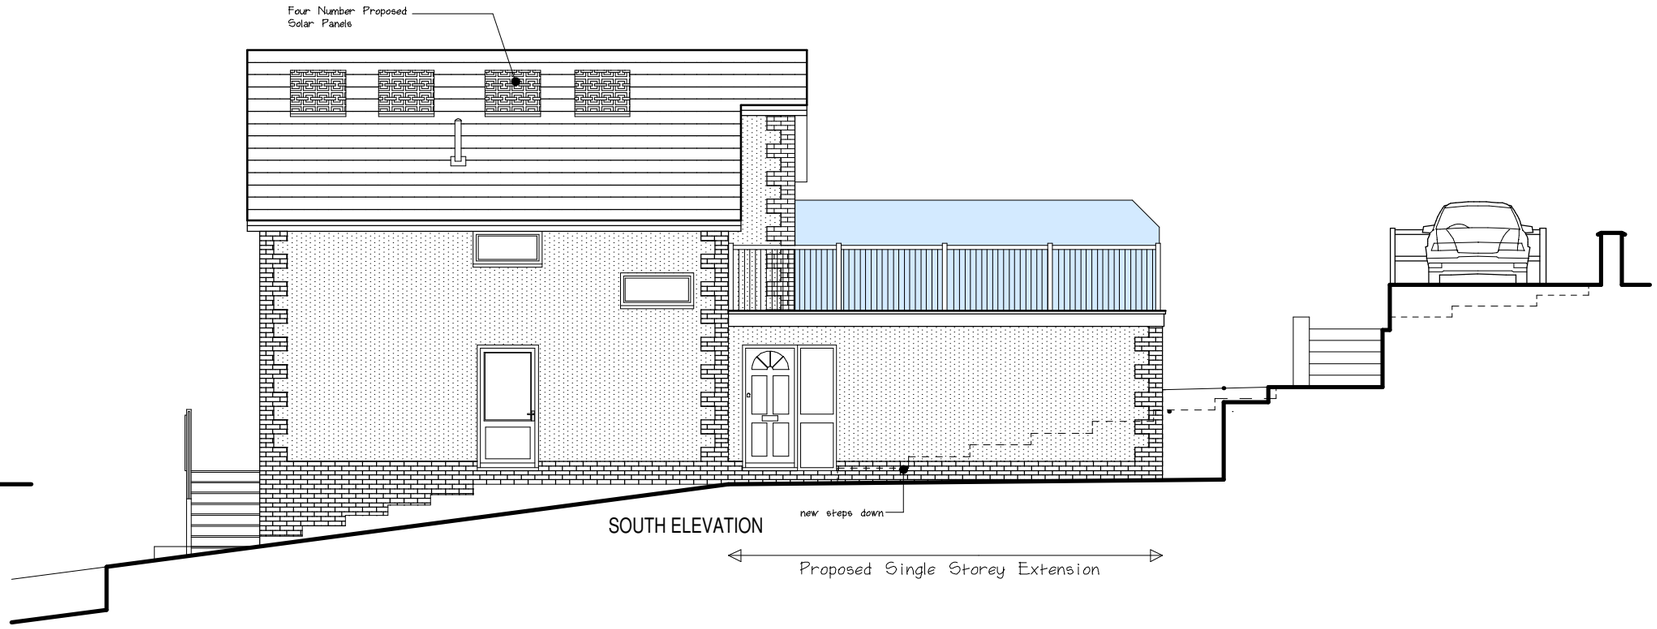

SOUTH ELEVATION


Proposed Single Storey Extension

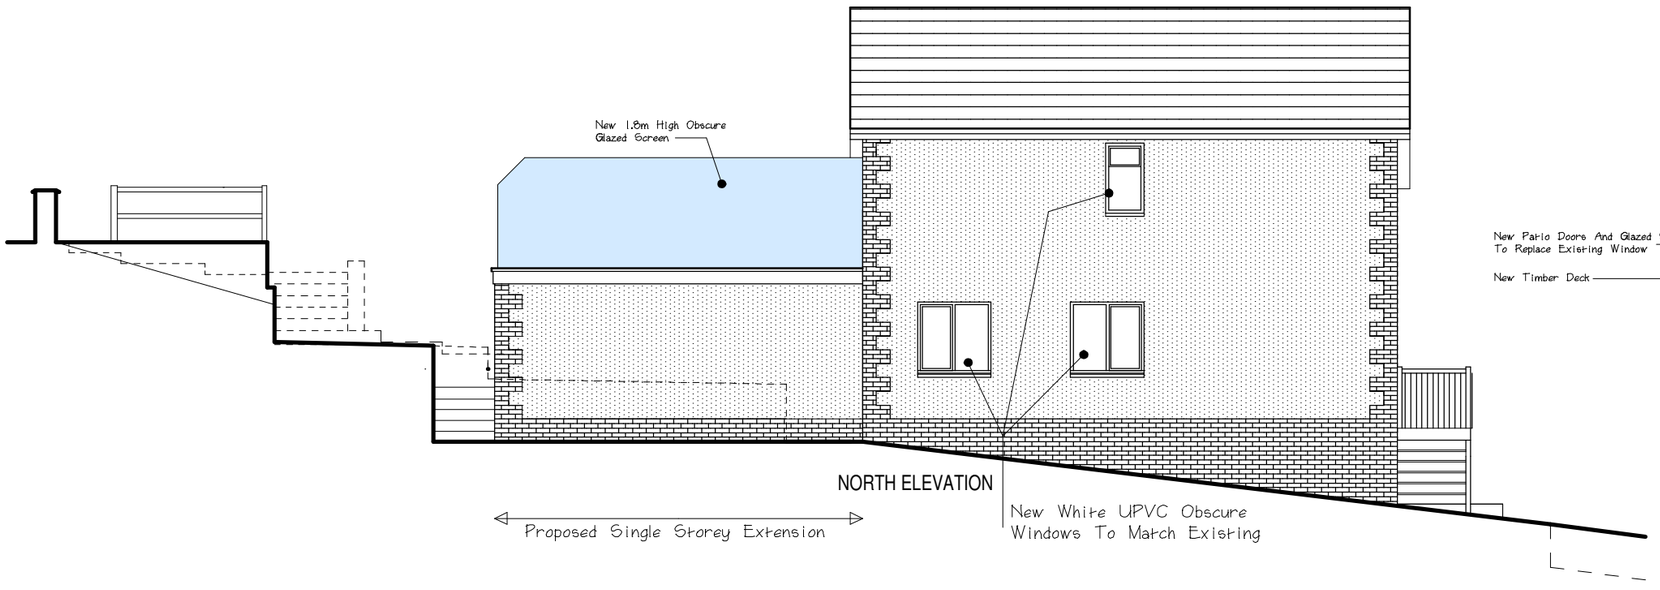

NORTH ELEVATION

Proposed Single Storey Extension

New White UPVC Obscure
Windows To Match Existing

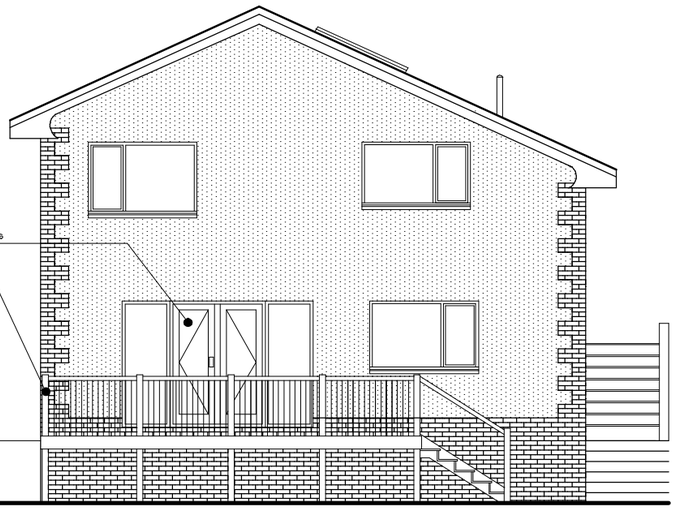

WEST ELEVATION

ACA ARCHITECTURAL DESIGN
Tel: 07817616023

Client
Mr C. Targett

Project Title
Bramble Bank, School Rd,
Burlesdon, SO31 8BW

Drawing Title
PROPOSED ELEVATIONS

Scale
1:100 On A3 Paper

Drawn By
AC

0 1m 2m 3m 4m 5m

© This drawing is the copyright of ACA Architectural Design. It may not be copied, altered or reproduced without their written authority. This drawing must not be scaled IF IN DOUBT ASK ! !

Drawing No.
2011/04

Rev.
A