Replacement dwelling 41 Pine road

This drawing is copyright and is not to be reproduced. The contractor will be held responsible for the acuracy of works Involving the setting out and checking of all dimensions on the drawing and on site. Dimensions must not be scaled from this drawing.

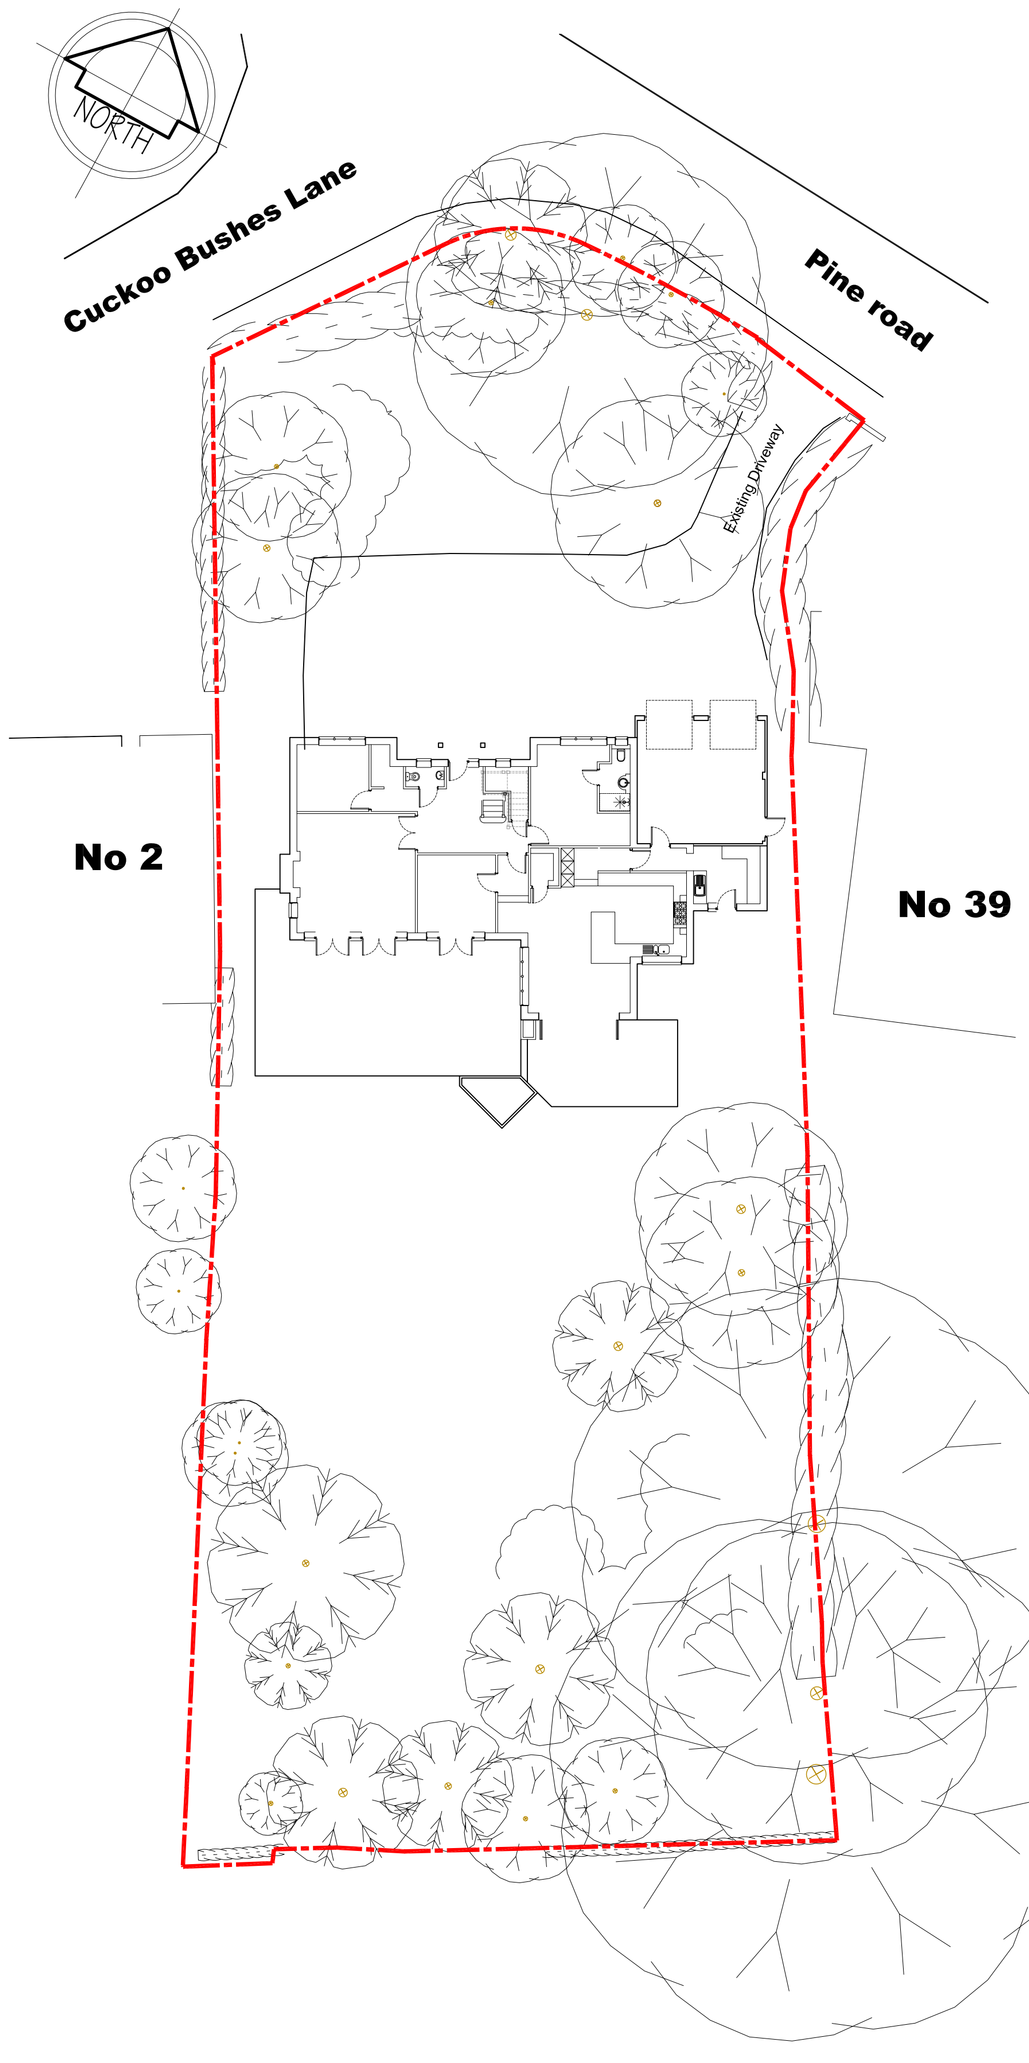

Site plan 1:200

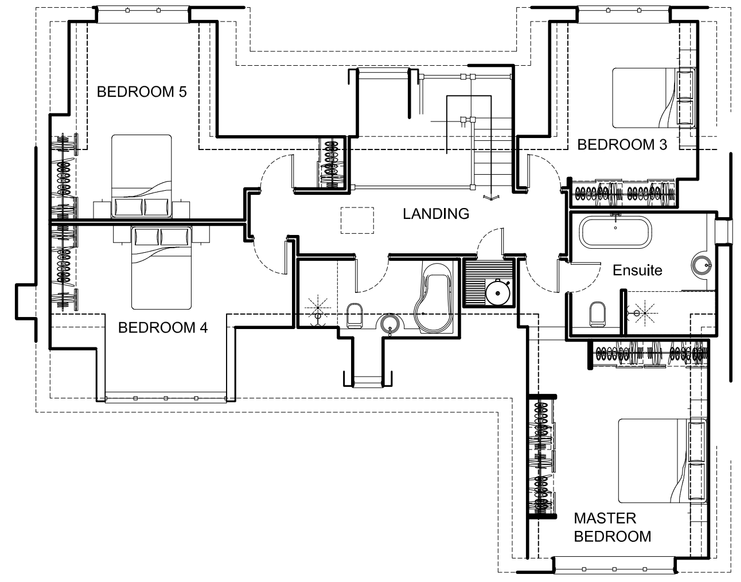

First floor plan 1:100

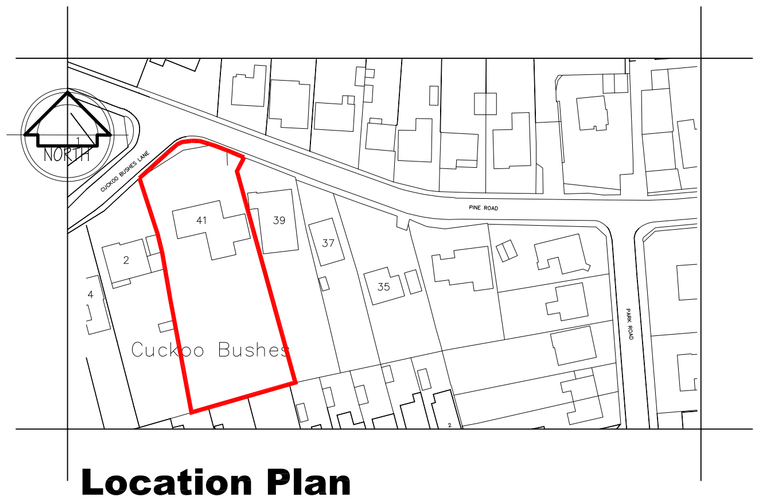

Location Plan
1:1250

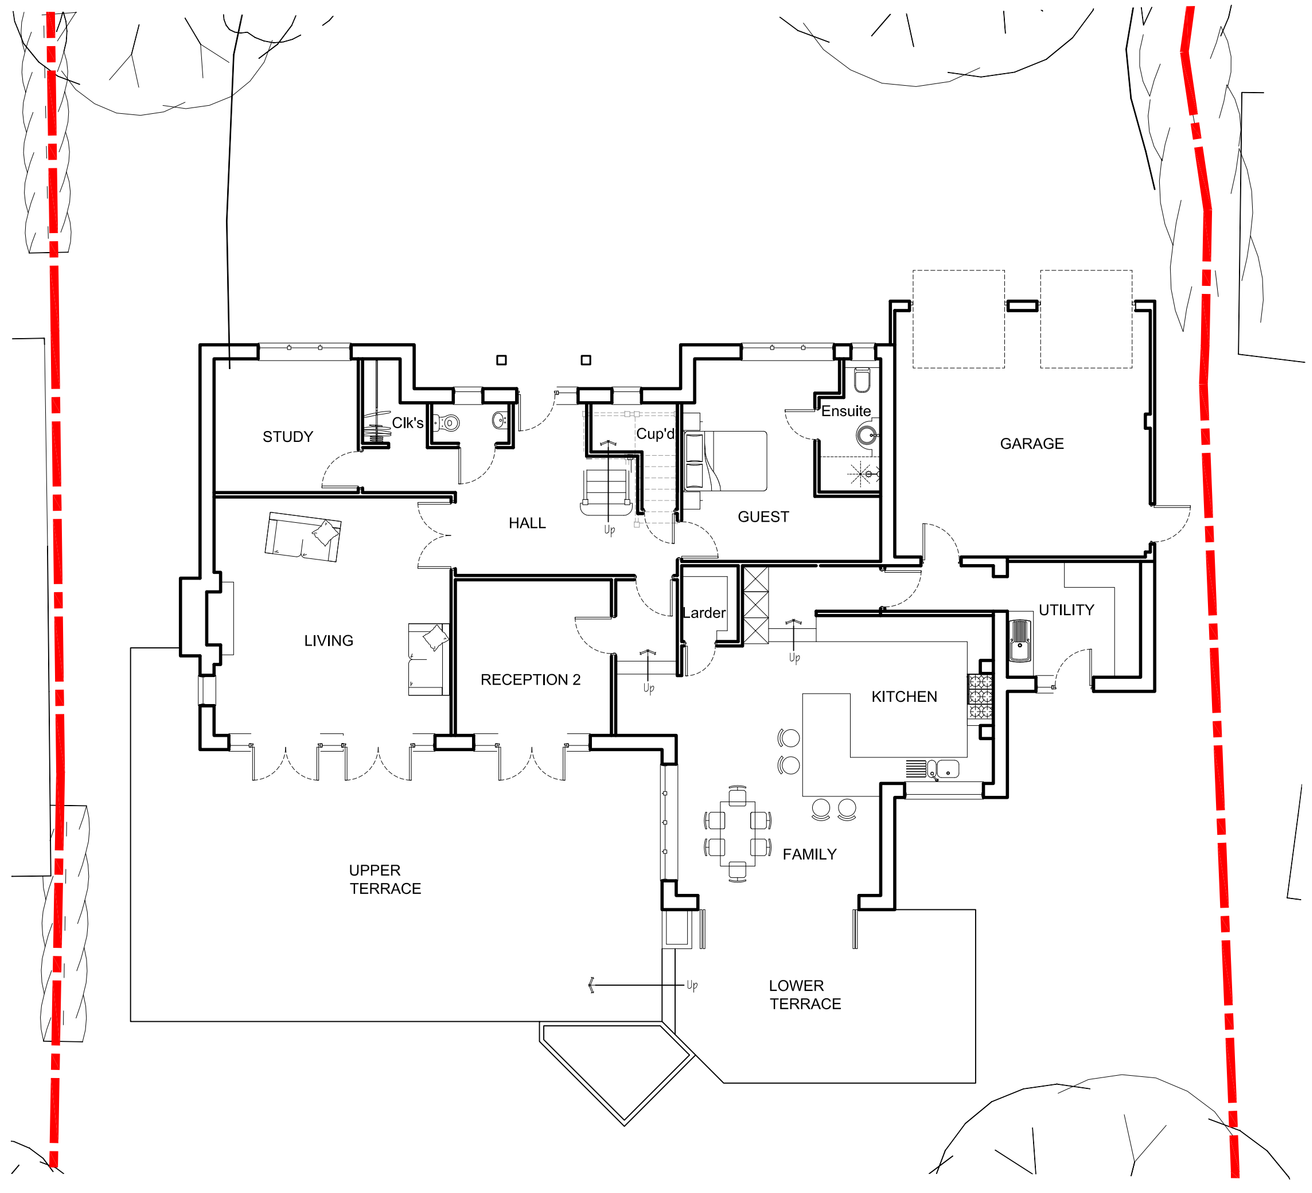

Ground floor plan 1:100

C 12.03.13 GARAGE DOOR ADDED
B 11.03.13 GABLE REDUCED SOUTH EAST ELEVATION. MASTER ENSUITE REMOVED, GARAGE MOVED & ELEVATIONS UPDATED ACCORDINGLY.
A 15.02.13 SITE CONTEXT ADDED
REVISIONS

PROJECT
PROPOSED REPLACEMENT DWELLING AT :
41 PINE ROAD, CHANDLERS FORD, EASTLEIGH, SO53 1LF

DRAWING TITLE
PLANNING:
Location, Site & Floor plans.

CLIENT
Mr & Mrs S. Underhill.

DRAWING No.
1704-06

SCALE
1:1250,200@100 @ A1

DRAWN BY SH
DATE FEB 2013

REVISIONS C

barclay phillips architects
The Studio, 5 Oakridge Office Park, Southampton Road, Whaddon, Salisbury, Wiltshire, SP5 3HT.
Tel: +44 (0) 1722 711177 Fax: +44 (0) 1722 711188
Email: enquiries@barclay-phillips.co.uk www.barclay-phillips.co.uk