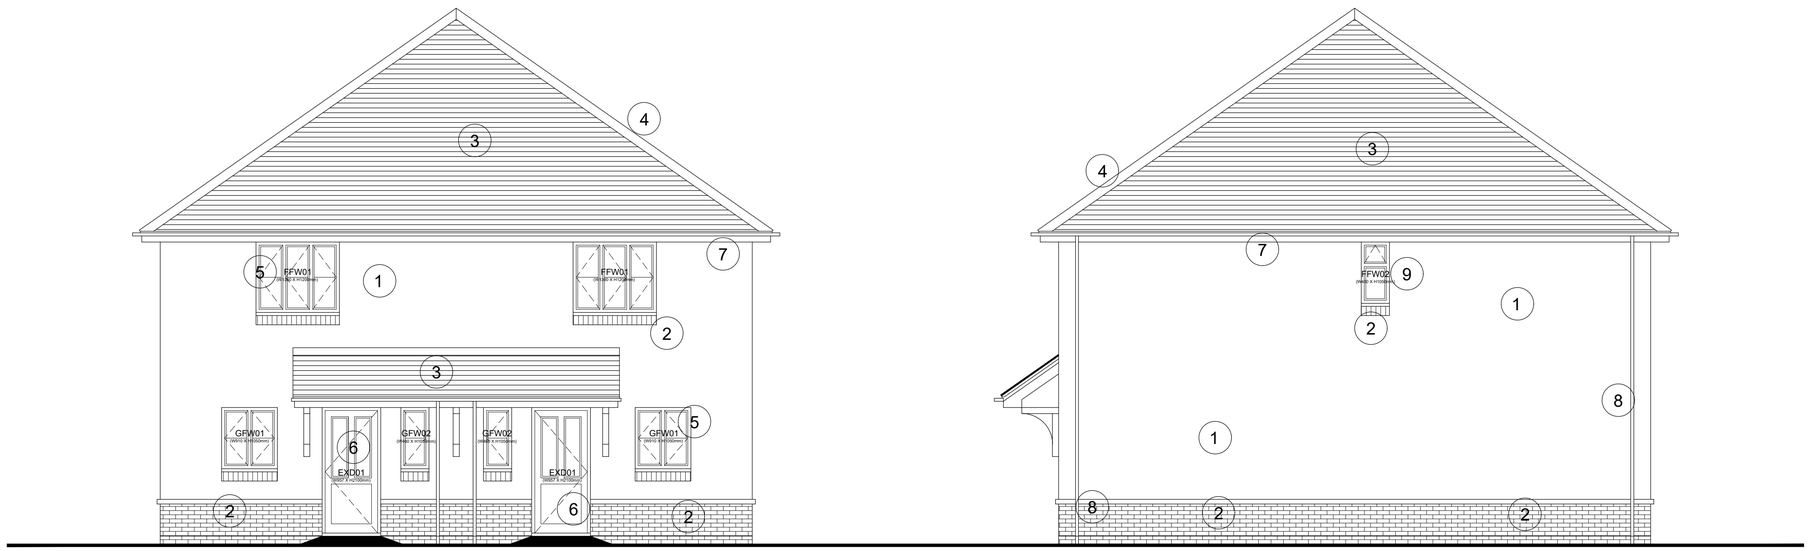

PLOT 1 PLOT 2

Proposed East Elevation (1:50)

PLOT 2

Proposed North Elevation (1:50)

Materials Key

1. Render
   TRADITIONAL - Gardenia
2. Feature Plinth & Cills Facing Brickwork
   WIENERBERGER - Colorado Red Multi
3. Artificial Slate Tiles
   CEMBRIT - Moorland (feathered edge) Blue/Black
4. Concrete Angled Ridge and Hip Tiles Blue/Black
5. UPVC Windows and Bi Fold Doors - White
6. Birtley Steel Front Doors - Black
7. UPVC Fascias and Soffits - White
8. UPVC Rainwater Goods - Black
9. Obscure Glazed Window

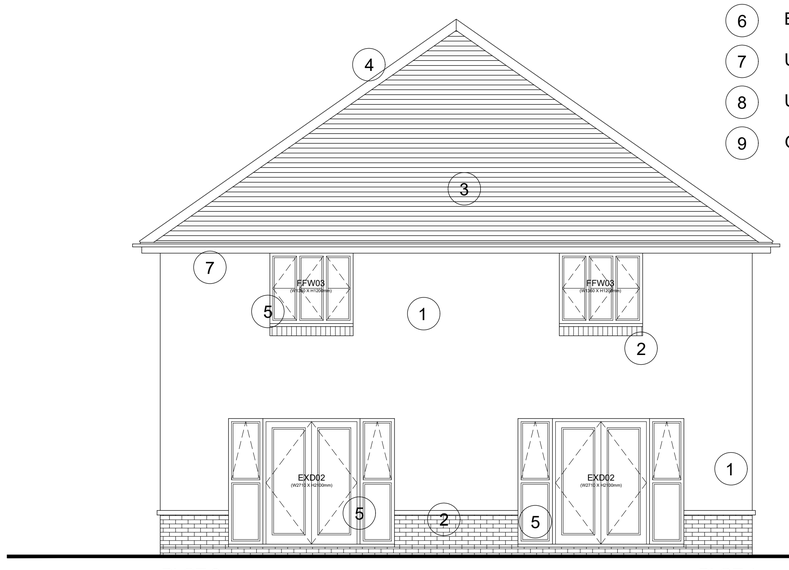

PLOT 2 PLOT 1

Proposed West Elevation (1:50)

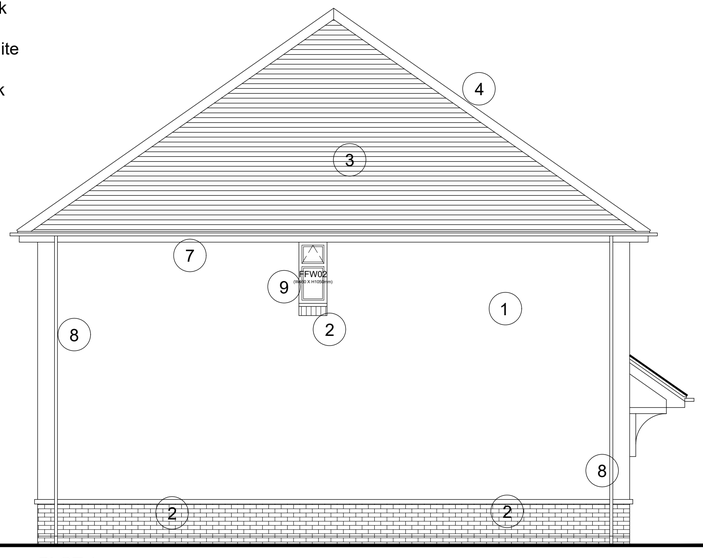

PLOT 1

Proposed South Elevation (1:50)

Notes

THIS DRAWING IS THE COPYRIGHT OF VIVID DESIGN STUDIO LTD AND MUST NOT BE COPIED, ALTERED OR REPRODUCED IN ANY WAY NEITHER PASSED TO A THIRD PARTY WITHOUT THEIR WRITTEN PERMISSION.

DIMENSIONS TO BE CHECKED ON SITE BEFORE COMMENCING WORK AND ANY DISCREPANCIES SHALL BE REPORTED TO THE DESIGNER. FIGURED DIMENSIONS MUST BE TAKEN IN PREFERENCE TO SCALED DIMENSIONS.

Rev:-	Description:-	Date:-	Chkd by:-
A	Changed material specification	14/07/16	

VIVID design studio

The Barn, Calcot Mount Business Park, Calcot Lane,
Curdridge, Southampton, Hampshire, SO32 2BN
Tel: 01243 537552
Email: info@vividdesignstudio.co.uk
Website: www.vividdesignstudio.co.uk

Project:-
Proposed Residential Development
23 & 23A Meadow Grove
Eastleigh
Hampshire

Title:-
Proposed Elevations

Client:-
Imperial Homes (Southern) Ltd

Scale:-
1:50 (@A1)

Drawn By:-	PJD	Checked By:-	PJD
Date:-	08/06/16	Date:-	08/06/16

Job.No:-	Drg.No:-	Rev:-
120014	30	A