

1 Proposed Front Elevation
1 : 100

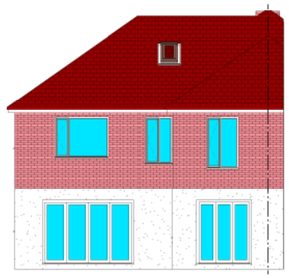

2 Proposed Rear Elevation
1 : 100

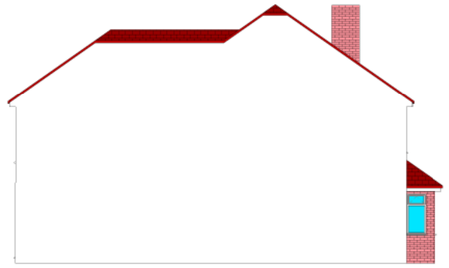

3 Proposed Side (Left) Elevation
1 : 100

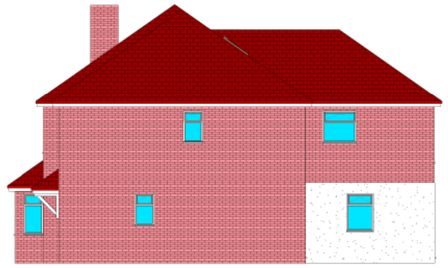

4 Proposed Side (Right) Elevation
1 : 100

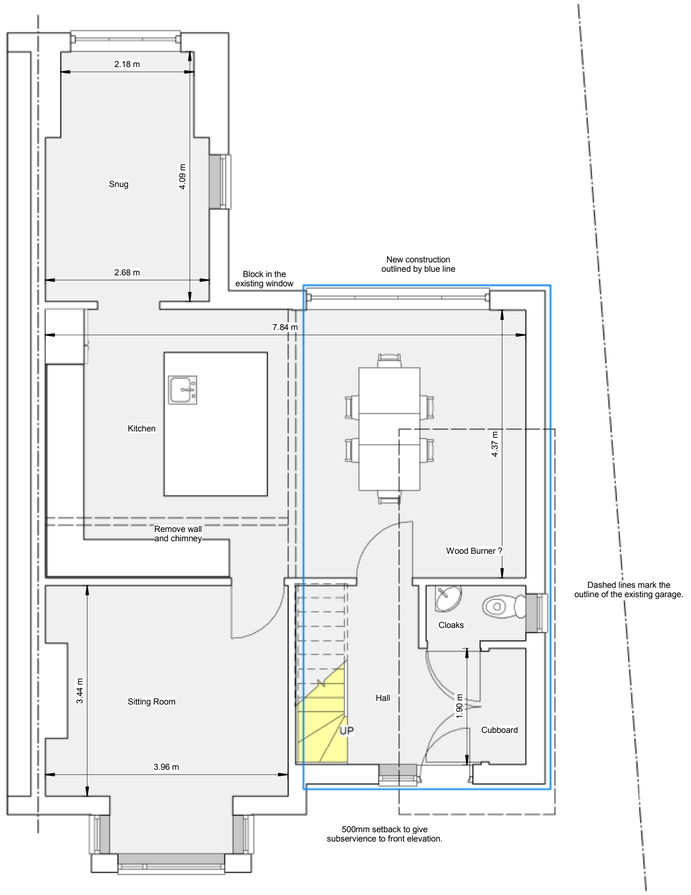

5 Proposed Ground Floor Plan
1 : 50

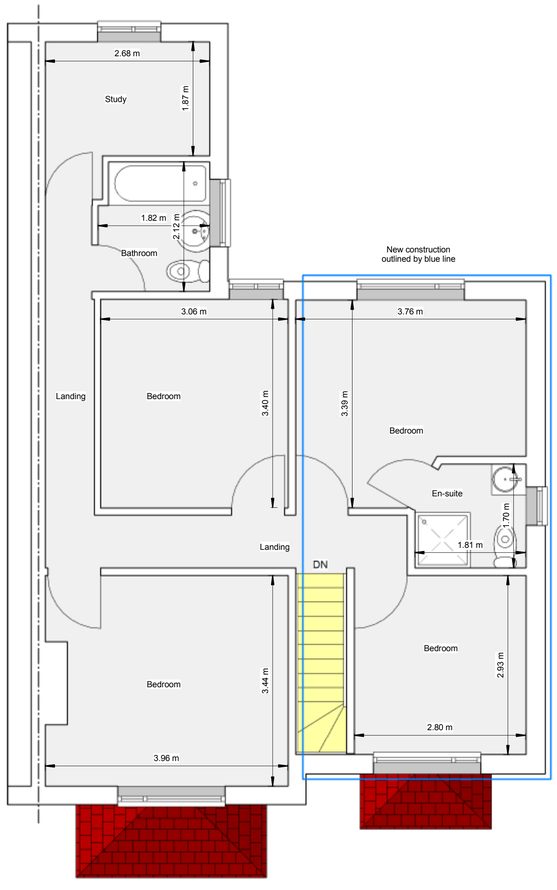

6 Proposed First Floor Plan
1 : 50

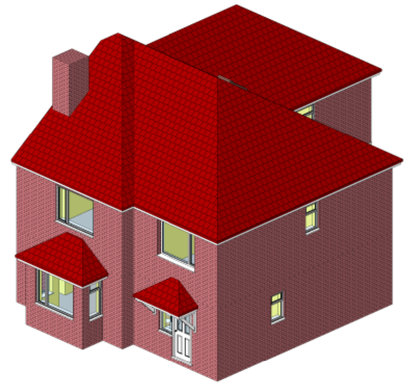

7 3D View Front

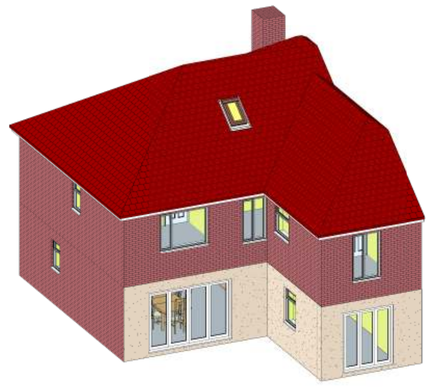

8 3D View Rear

PROPOSED WORKS
(new construction outlined in blue)

Two storey side extension.
Red face face brickwork masonry walls.
Ground floor rendered panel on the rear ground floor wall to match existing detail.
White UPVC windows and doors to match the existing.
Bi fold doors in white powder coated aluminium.
Concrete interlocking tiled roof to match the existing.



Revision

Drawings by:
unsted design
3D Computer Aided Architectural Design

Unsted Design Ltd
16 Hazel Close,
Chandlers Ford
Eastleigh
SO53 5RF

Tel: 02380274720
Fax: 02380274720
Email: info@UnstedDesign.co.uk
Web Site www.UnstedDesign.co.uk
Company Number 8013235

Utilities/Highways/Environment: It is the responsibility of the client or their contractor to liase with the Utility providers, Highway Authorities and Environment Agency to ensure that all approvals are in place unless Unsted Design have been given written instuctions to act on your behalf.

Copyright: The copyright for this drawing remains the property of Unsted Design. It cannot be copied, altered or reproduced in any form without the consent of Unsted Design. It cannot be passed to a third party without the written consent of Unsted Design.

Dimensions: All dimensions to be checked on site prior to the comencement of any work. Do not scale from this drawing for construction purposes.

Party Wall Agreements: It is the sole responsibility of the building owner or their contractor to draw up any agreements or notices required to comply with the Party Wall Act. This drawing does not guarantee the position of the boundary.

Client: DR MARION PENN
Project Address: 14 POUND ROAD
BURSLEDON
SOUTHAMPTON
SO31 8FE

Drawing Contents: PROPOSED FLOOR PLANS, ELEVATIONS AND 3D VIEWS
Purpose: PLANNING APPLICATION
Scale: 1:50 1:100
Date 12th July 2016 *Drawn by:* MKU

Drawing Number	Client	Status	Project Number	Sheet Size
002 PENN			PR79416	A1