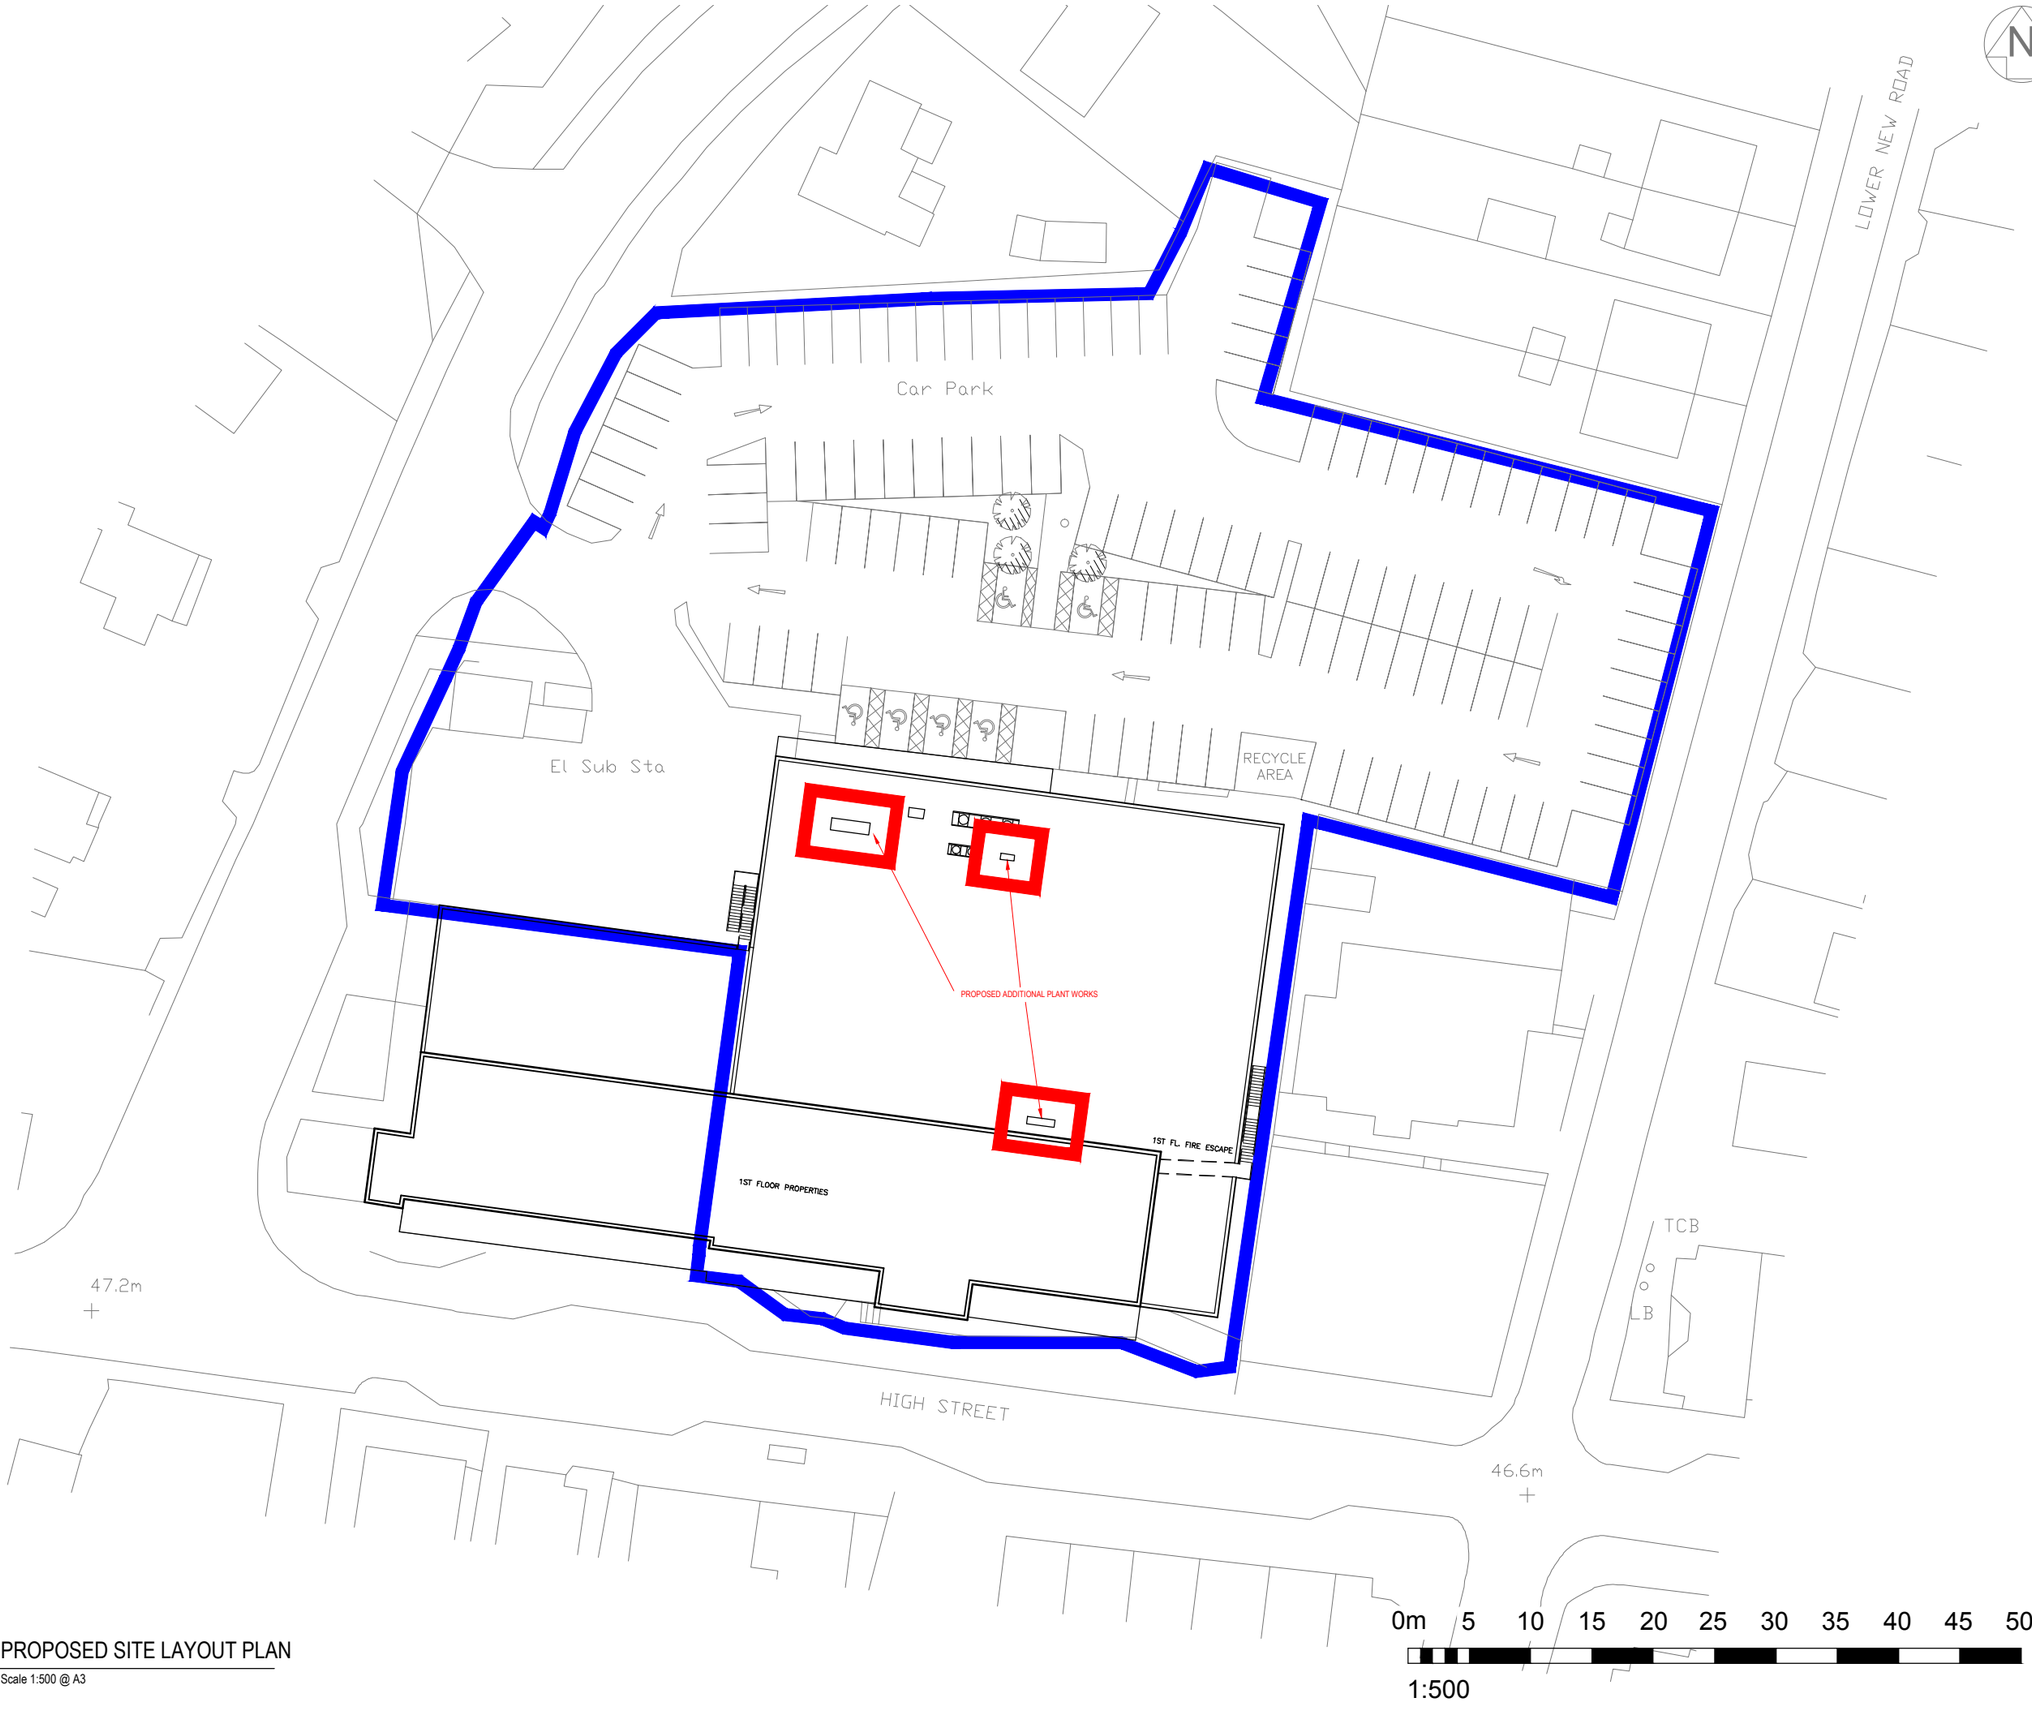


1 PL-06 PROPOSED SITE LAYOUT PLAN
Scale 1:500 @ A3

© WCEC ARCHITECTS - DISCLAIMER:

This drawing is copyright and shall not be reproduced nor used for any other purpose without the written permission of the Architects. This drawing must be read in conjunction with all other related drawings and documentation. It is the contractors responsibility to ensure full compliance with the Building Regulations. Do not scale from this drawing, use figured dimensions only. It is the contractors responsibility to check and verify all dimensions on site. Any discrepancies to be reported immediately.
IF IN DOUBT ASK.
Materials not in conformity with relevant British or European Standards/Codes of practice or materials known to be deleterious to health & safety must not be used or specified on this project.

XREF'S IN THIS DRAWING

LEGEND:

BLUE LINE INDICATES EXISTING SITE OWNERSHIP BOUNDARY.

RED LINE INDICATES EXTENT OF PROPOSED APPLICATION SITE.

PLANNING

No.	Date	Description	Drwn/Chkd By

CLIENT

ASDA
SAVING YOU MONEY EVERY DAY

PROJECT

PROPOSED PLANT
ASDA SOUTHAMPTON

TITLE

PROPOSED SITE LAYOUT PLAN

DRAWING STATUS

PLANNING

DRAWN	CHECKED
D.B.	S.L.S.

SCALE 1:500 @ A3

DATE JANUARY 2015

wcec architects
Chesterfield 01246 260261 555915
London 020 3388 0019 email@wcec.co.uk
Livingston 08700
www.wcec.co.uk

JOB NO.	DRAWING NO.	REV
14-459	PL-06	