Replacement dwelling 41 Pine road

This drawing is copyright and is not to be reproduced. The contractor will be held responsible for the acuracy of works Involving the setting out and checking of all dimensions on the drawing and on site. Dimensions must not be scaled from this drawing.



North West elevation (Pine Road street scene) 1:100



North West elevation 1:100



South East elevation 1:100



South West elevation 1:100

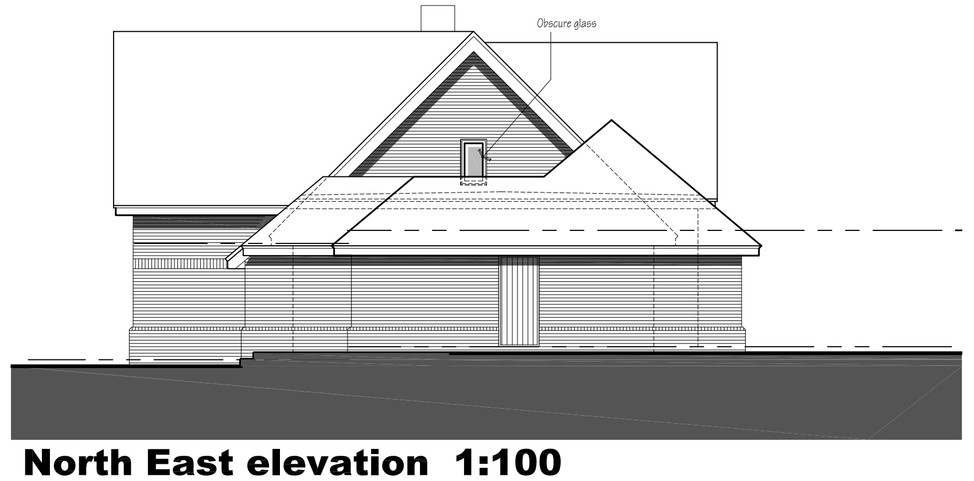

North East elevation 1:100



Key plan 1:200

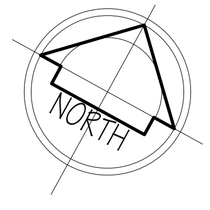

B 12.03.13 GARAGE DOOR ADDED
A 11.03.13 GABLE REDUCED SOUTH EAST ELEVATION. MASTER ENSUITE REMOVED, GARAGE MOVED & ELEVATIONS UPDATED ACCORDINGLY.
REVISIONS

PROJECT
PROPOSED REPLACEMENT DWELLING At :
41 PINE ROAD, CHANDLERS FORD, EASTLEIGH, SO53 1LF

DRAWING TITLE
PLANNING:
Elevations

CLIENT
Mr & Mrs S. Underhill.

DRAWING No. 1704-07
SCALE 1:100 @ A1
DRAWN BY SH
DATE FEB 2013
REVISIONS B

barclay phillips architects
The Studio, 5 Oakridge Office Park, Southampton Road, Whaddon, Salisbury, Wiltshire, SP5 3HT.
Tel: +44 (0) 1722 711177 Fax: +44 (0) 1722 711188
Email: enquiries@barclay-phillips.co.uk www.barclay-phillips.co.uk