




EXISTING FRONT ELEVATION

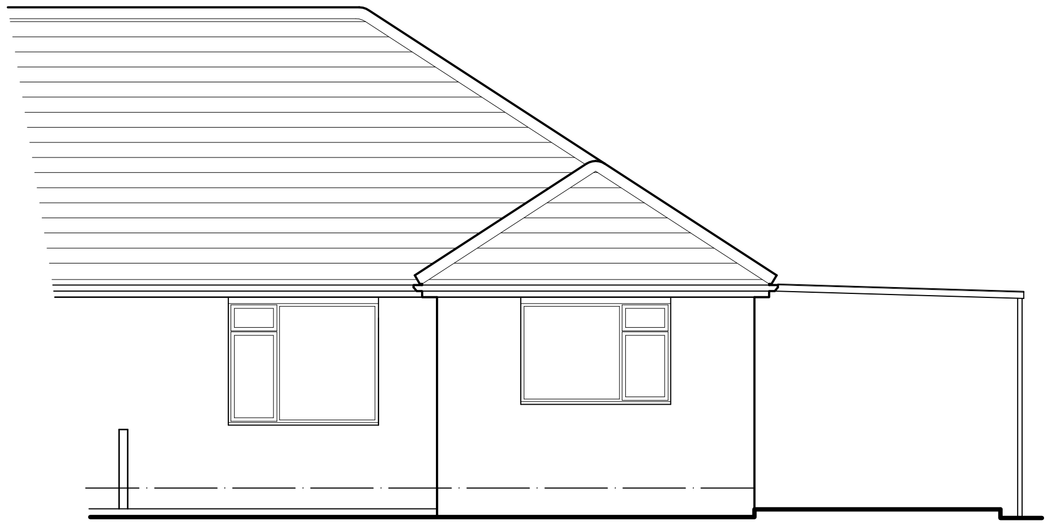


EXISTING SIDE ELEVATION

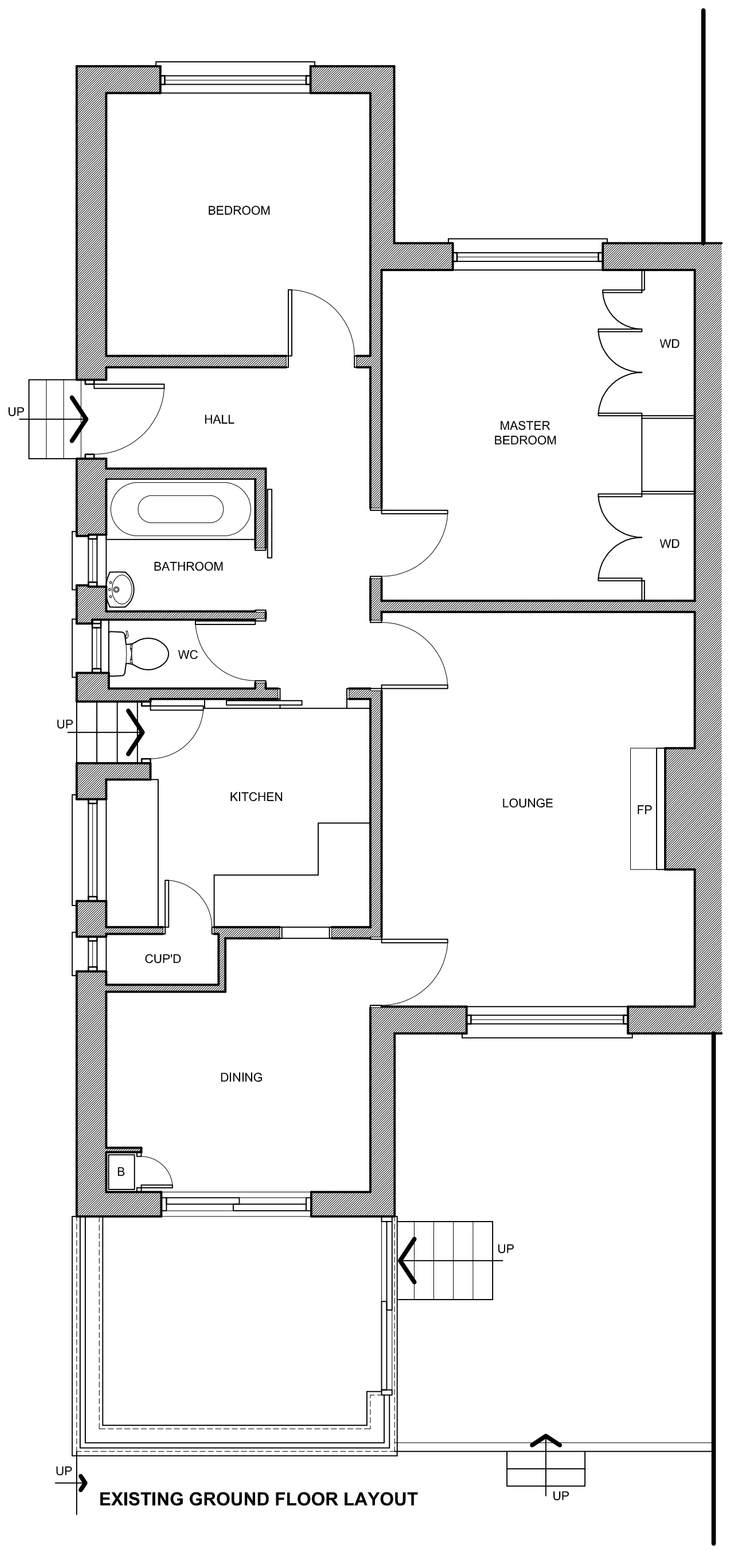

EXISTING GROUND FLOOR LAYOUT

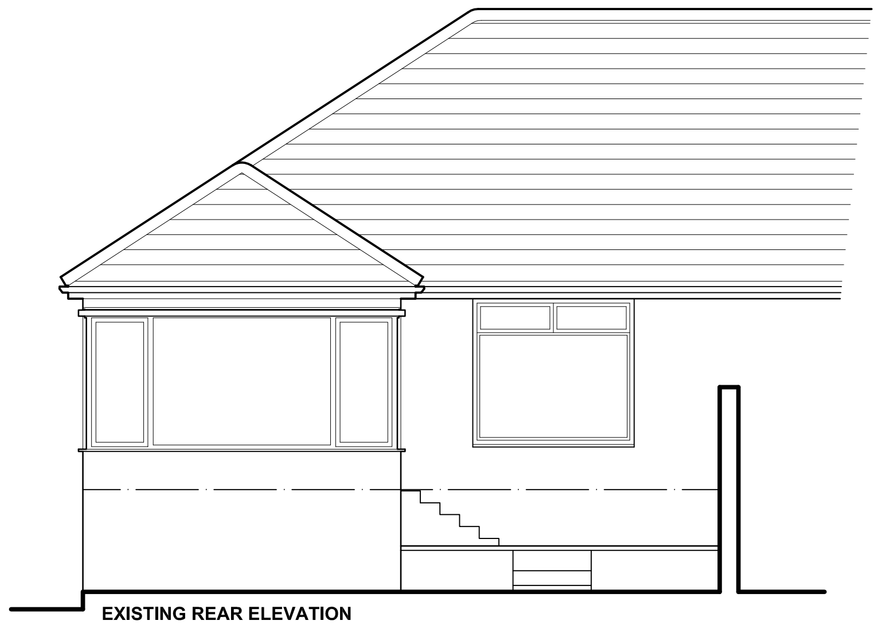

EXISTING REAR ELEVATION

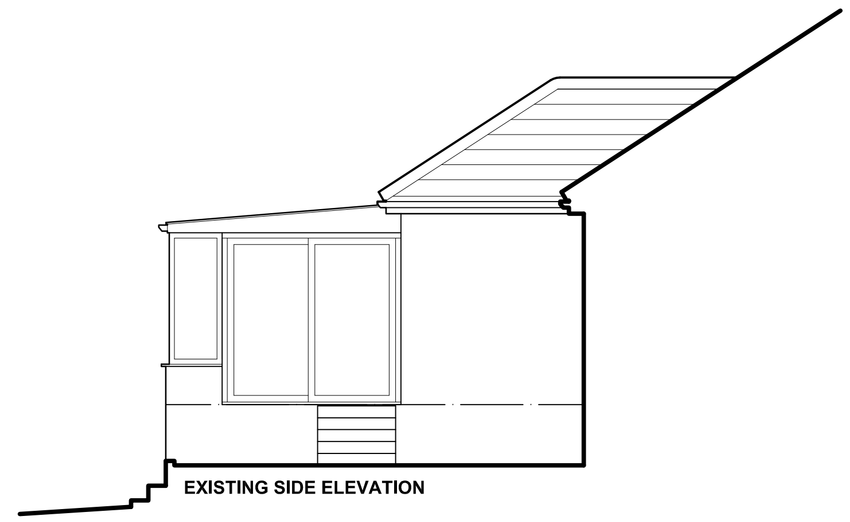

EXISTING SIDE ELEVATION

NOTE:

The Contractor is to check and verify all building and site dimensions, levels and sewer invert levels at connection points before work starts. This drawing must be read with and checked against any structural or other specialist drawings provided.
The Contractor is to comply in all respects with the current Building Regulations whether or not specifically stated on these drawings. This drawing is not intended to show details of foundation or ground conditions. Each area of ground relied upon to support the structure depicted must be investigated by the Contractor and suitable methods of foundation be provided.

Rev B. Drawing Updated. 19.01.12
Rev A. Existing side elevation added. 25.11.11

Site

No. 34 Yardley Road
Hedge End
Southampton, SO30 0HQ

Title

EXISTING GROUND FLOOR LAYOUT & ELEVATIONS

Project Manager/ Checked	Drawn By	Scale	Date
	AL	A1/1:50	31/10/2011
Arch./Des.	Drawing Number		Rev.
	11-001		B