
Elevations



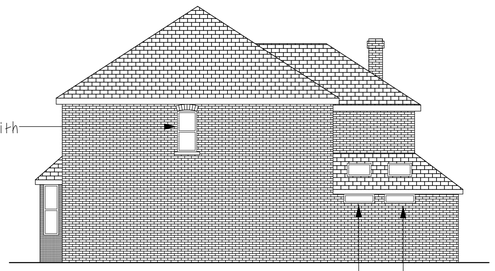


East

Bathroom Window To Be Fitted With Obscured Glazing




North


Window Cill Heights @ 1.7m Above Floor Level To Prevent Visual Intrusion To Neighbour.

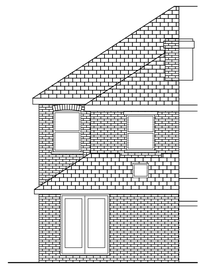


West

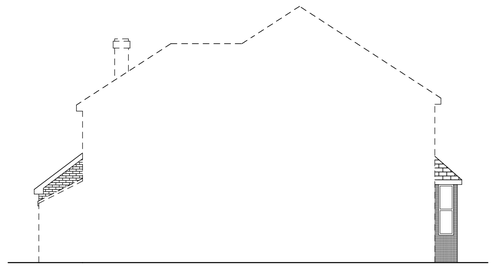


South

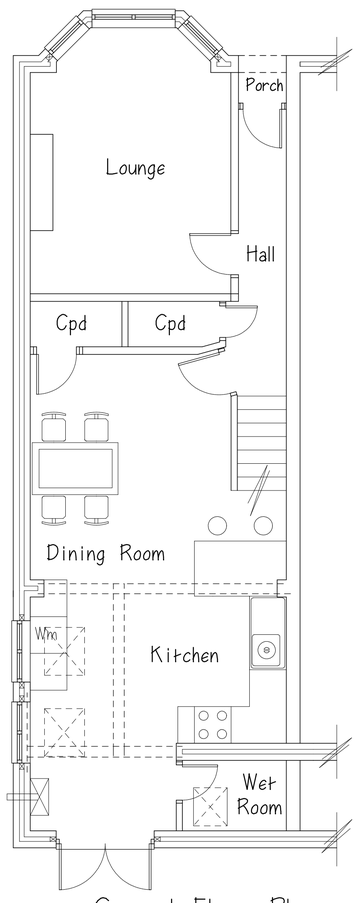

Ground Floor Plan

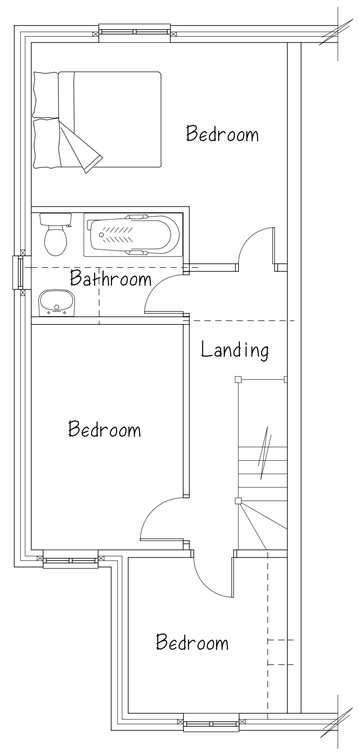

First Floor Plan

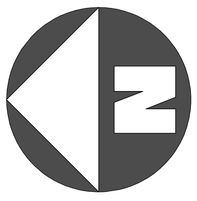

Scale 1:50
Metres
0 1 2 3 4 5
0 2 4 6 8 10
Metres
Scale 1:100

Jem Musselwhite C Build E FCABE, PEng, MSPE, MBIFM, MIconstM. Chartered Building Engineer & Surveyor.
106 Buriton Road, Winchester, Hants. SO22 6JF. Tel 07758 746207 - e-mail jem@jem-musselwhite.co.uk www.jem-musselwhite.co.uk
98 Bournemouth Road, Chandlers Ford.
Proposed Alterations & Improvements To Dwelling.
for Mr B. Stewart & Miss H. Ryan.
As Proposed Floor Plans & Elevations 03 09 14.
Scales 1:50 & 1:100 @ A1 Sized Paper. Dwg. No. 002B.