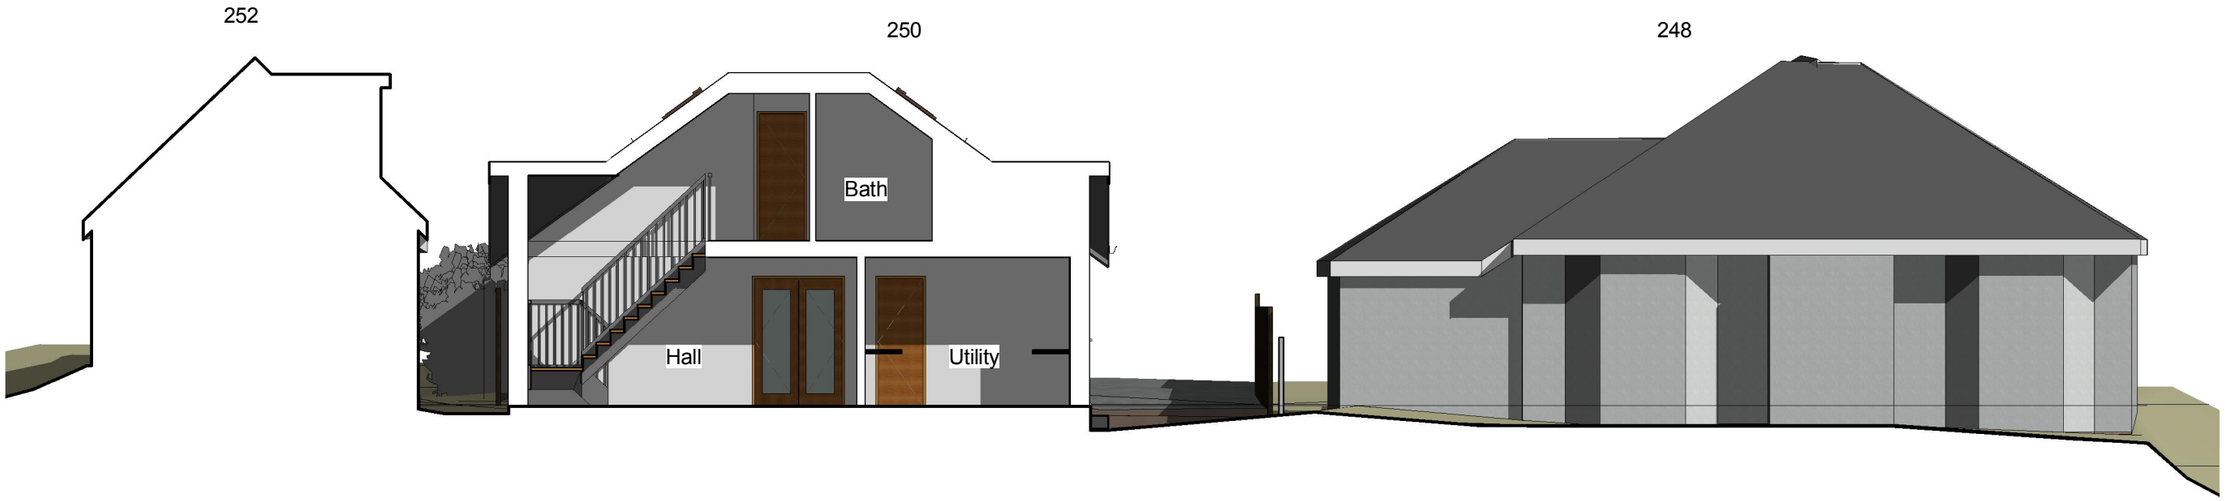

1 Section A-A

1 : 100



2 Section B-B

1 : 100

apDESIGNS

5 Napoleon House
15 Waterloo Road
Southampton
S015 3AQ

Tel: 07973265678
E-mail: adi.puplampu@yahoo.co.uk

No.	Description	Date
Rev . A -	Reduced the height of the extended roof	
	to make extension subservient to existing.	23.06.12

Client: Mr and Mrs J Reed

Address: 250 Leigh Road, Eastleigh

Sections A-A and B-B

Project number	010412	Drawing No - P05	
Date	06/04/12		
Drawn by	ap		
Checked by	Checker	Scale	1 : 100

23/06/2012 12:37:47