

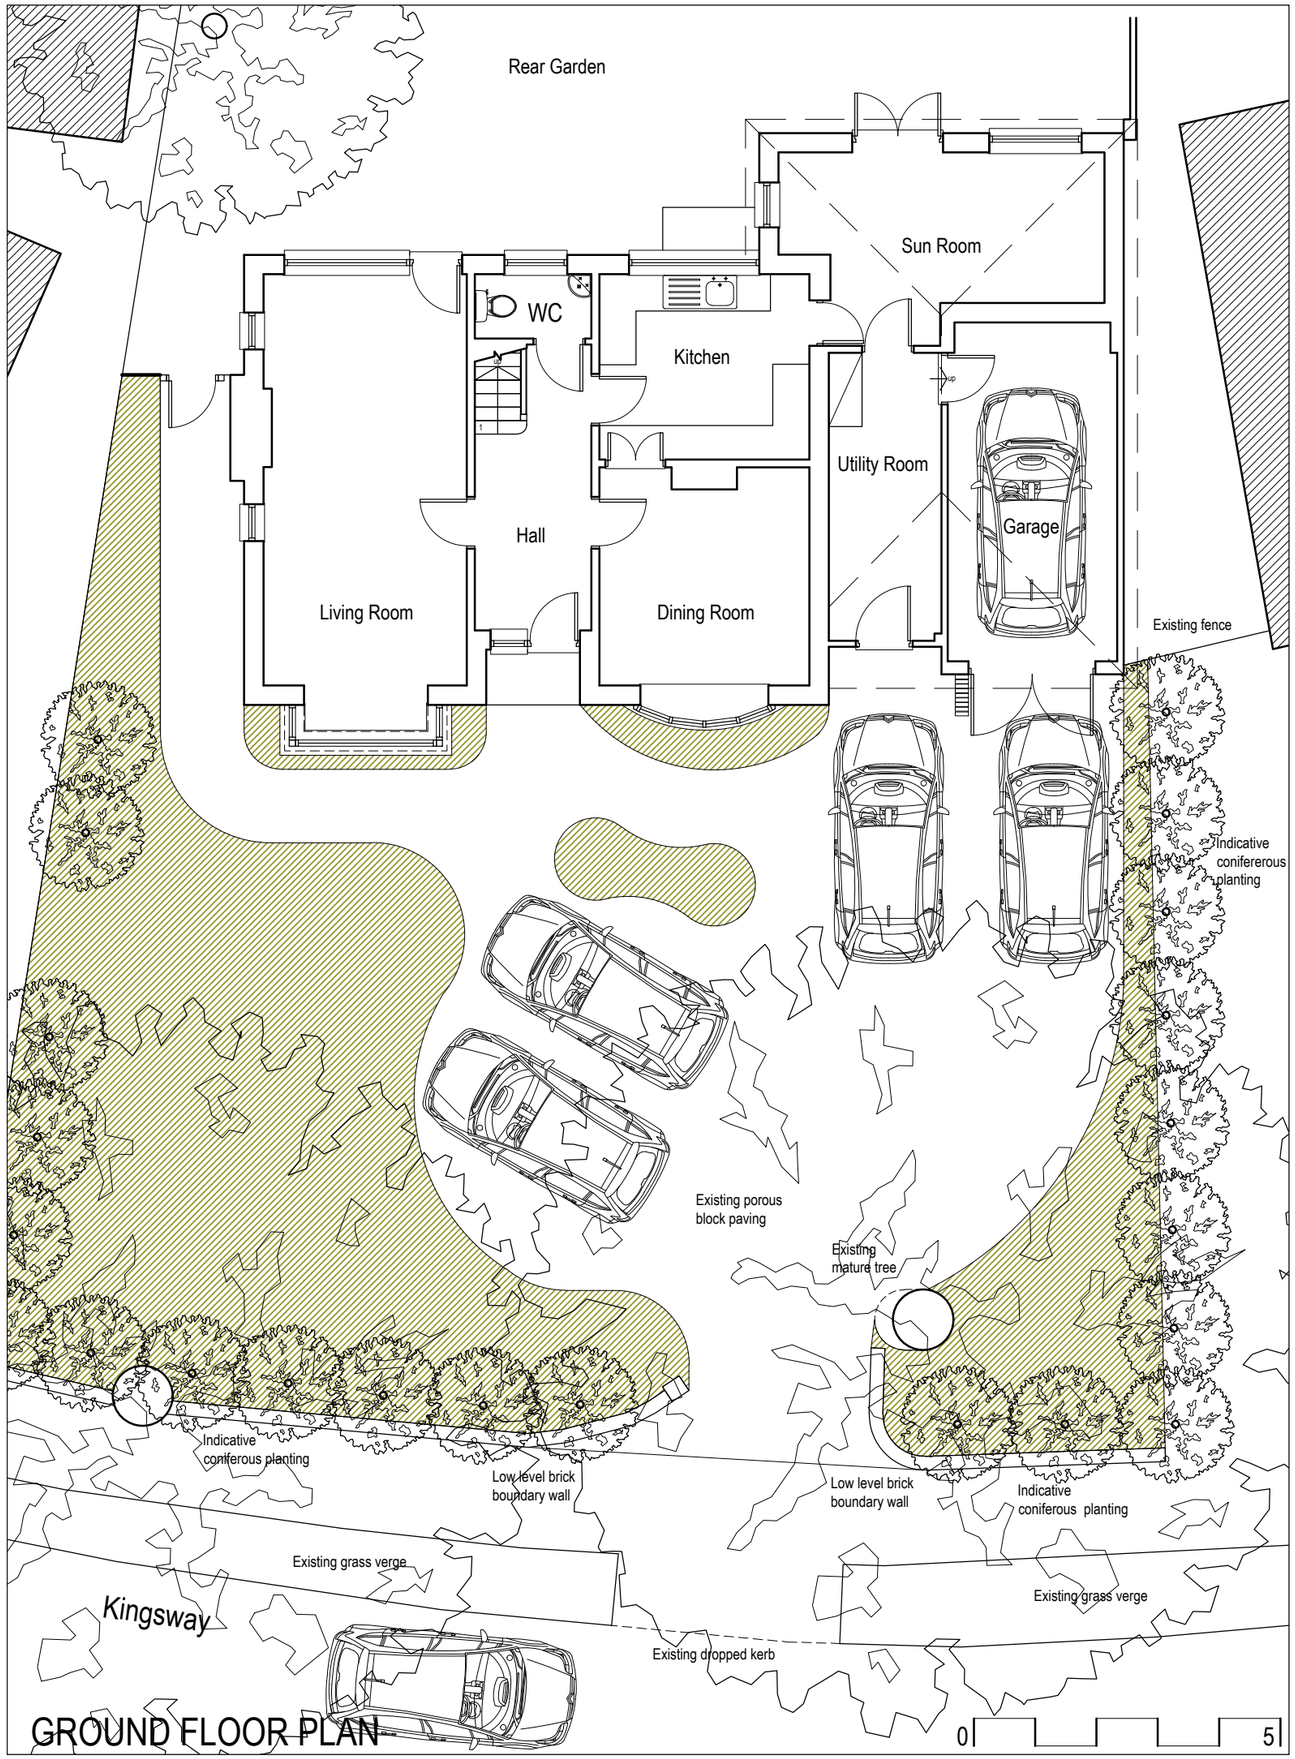


GROUND FLOOR PLAN

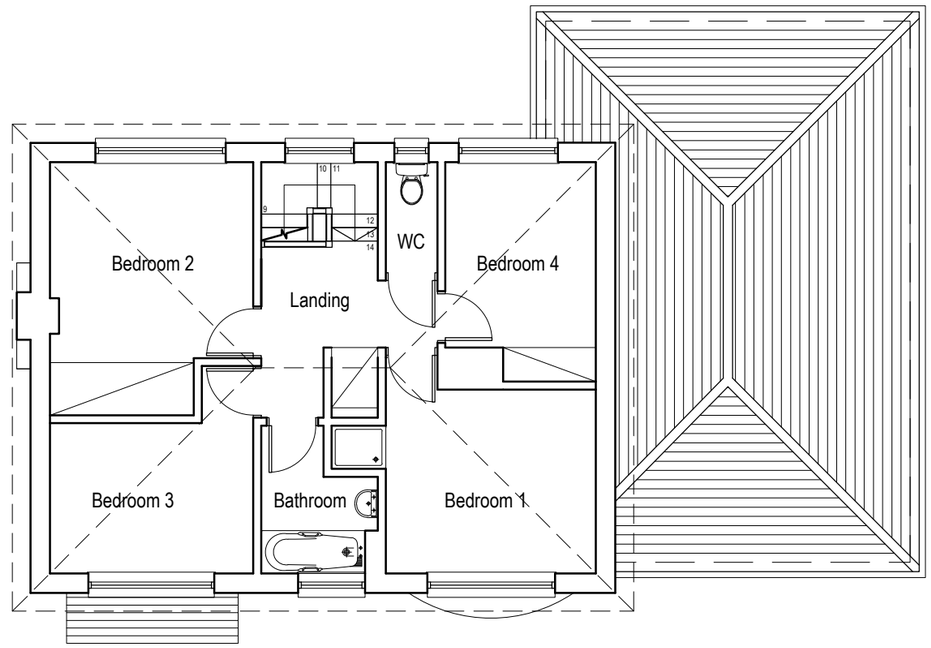

FIRST FLOOR PLAN

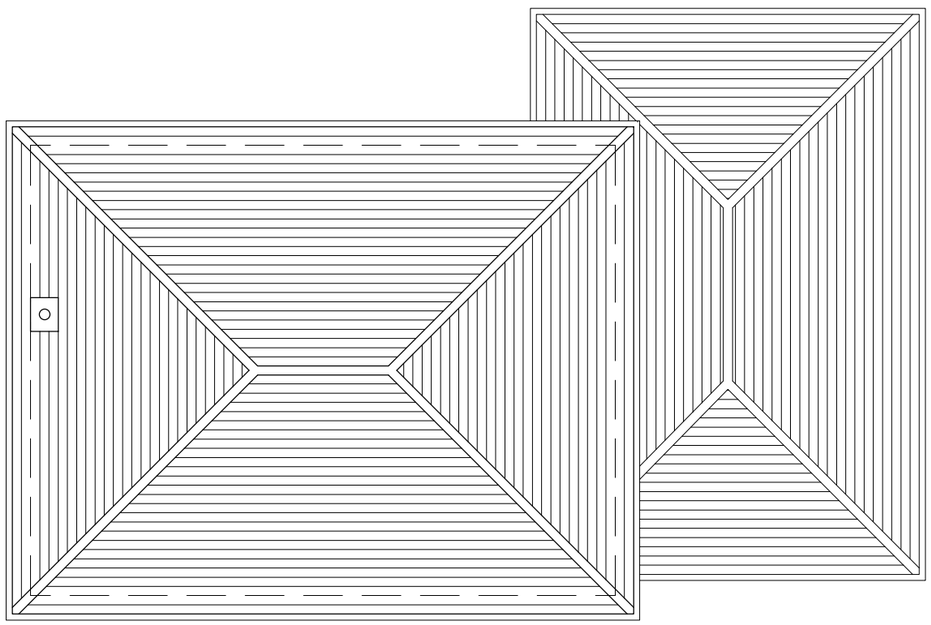

ROOF PLAN

wessex house upper market street eastleigh hampshire SO50 9FD
t: 01794 830660 e: enquiries@vision-architects.org.uk

vision architects

drawing No: 15006-A-PL-005 revision: A

scale: 1:100 @A3
client: Mrs S. Dix
date: January 2015
project: Proposed Extension 66 Kingsway, Chandlers Ford, Hampshire
drawn: dp
drawing: Existing Plans
checked: AJC
status: PLANNING

rev.	description	date	by	ch
A	PLANNING ISSUE	27.04.15	AJC	AJC
P3	Entrance amended following survey	01.04.15	dp	AJC
P2	Preliminary issue for comment	09.02.15	dp	AJC
P1	Preliminary issue for comment	02.02.15	dp	AJC

© Copyright Reserved

notes

1. This drawing is the copyright of **vision architects limited**
2. DO NOT copy, alter or reproduced in any way or pass to a third party without written authority
3. ~~DO NOT scale from these drawings~~ - dimensions to be checked on site prior to commencing any work
4. READ in conjunction with other Consultants documentation & drawings regarding this project
5. DISCREPANCIES should be reported in writing to the project architect or engineer immediately

MODEL FILE REFERENCE- None