Proposed Site Plan
(1:100)

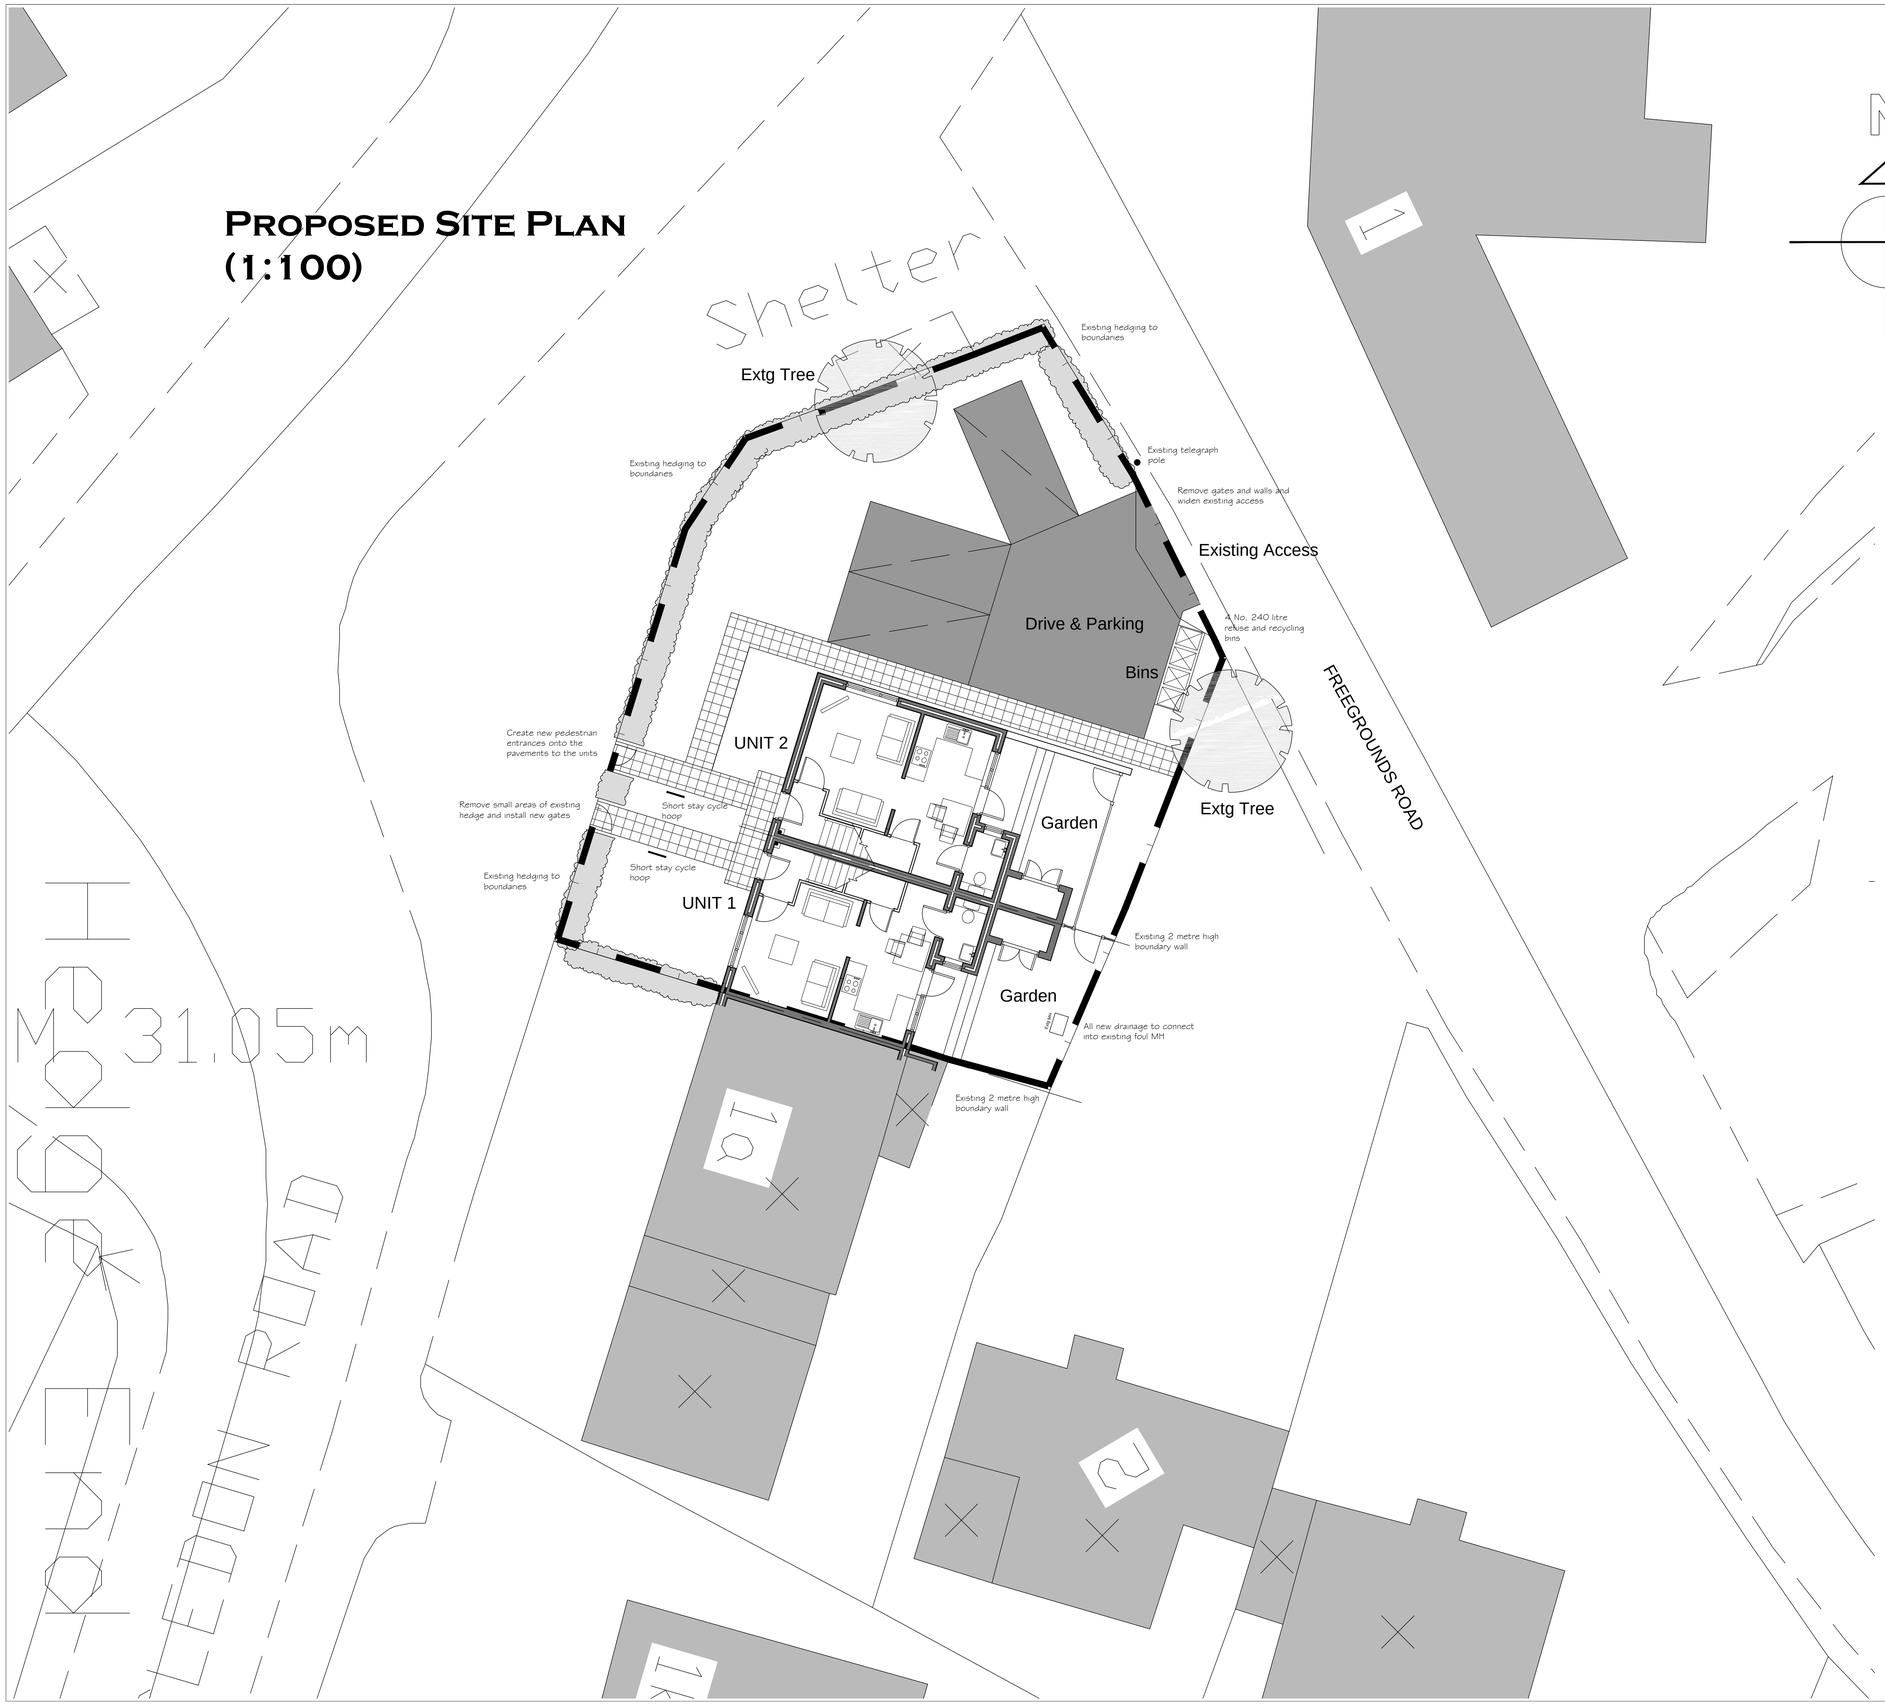

Notes

THIS DRAWING IS THE COPYRIGHT OF VIVID DESIGN STUDIO LTD AND MUST NOT BE COPIED, ALTERED OR REPRODUCED IN ANY WAY NEITHER PASSED TO A THIRD PARTY WITHOUT THEIR WRITTEN PERMISSION.

DIMENSIONS TO BE CHECKED ON SITE BEFORE COMMENCING WORK AND ANY DISCREPANCIES SHALL BE REPORTED TO THE DESIGNER. FIGURED DIMENSIONS MUST BE TAKEN IN PREFERENCE TO SCALED DIMENSIONS.

Rev:-	Description:-	Date:-	Chkd by:-

Schedule of Areas

Total Site Area = 350sqm/0.035ha

Proposals
Unit 1 = 2 Bedroom Mid Terrace
NFA = 66sqm/710sqft

Unit 2 = 2 Bedroom End Terrace
NFA = 66sqm/710sqft

Unallocated parking 1.5 spaces per unit
Total Car Parking Spaces = 3

VIVID design studio

2 Dukes Court, Bognor Road, Chichester,
West Sussex, PO19 8FX
Tel: 01243 537552
Fax: 01243 200010
Email: info@vividdesignstudio.co.uk
Website: www.vividdesignstudio.co.uk

Project:-

2A Freegrounds Road
Hedge End
Southampton
Hampshire

Title:-

Proposed Site Plan

Client:-

Mr Chris Southcott

Scale:-

1:100 (@A1)

Drawn By:- PJD Checked By:-

Date:- 24/07/12 Date:-

Job.No:- 120052 Drg.No:- 04 Rev:-