© Copyright: all rights reserved.
This drawing must not be reproduced without permission.
This drawing must be read in conjunction with all relevant consultant/ specialist drawings/information.
This drawing must not be used for construction unless issued for construction.
All dimensions on this drawing are in millimeters (unless otherwise stated).
Do not scale from this drawing

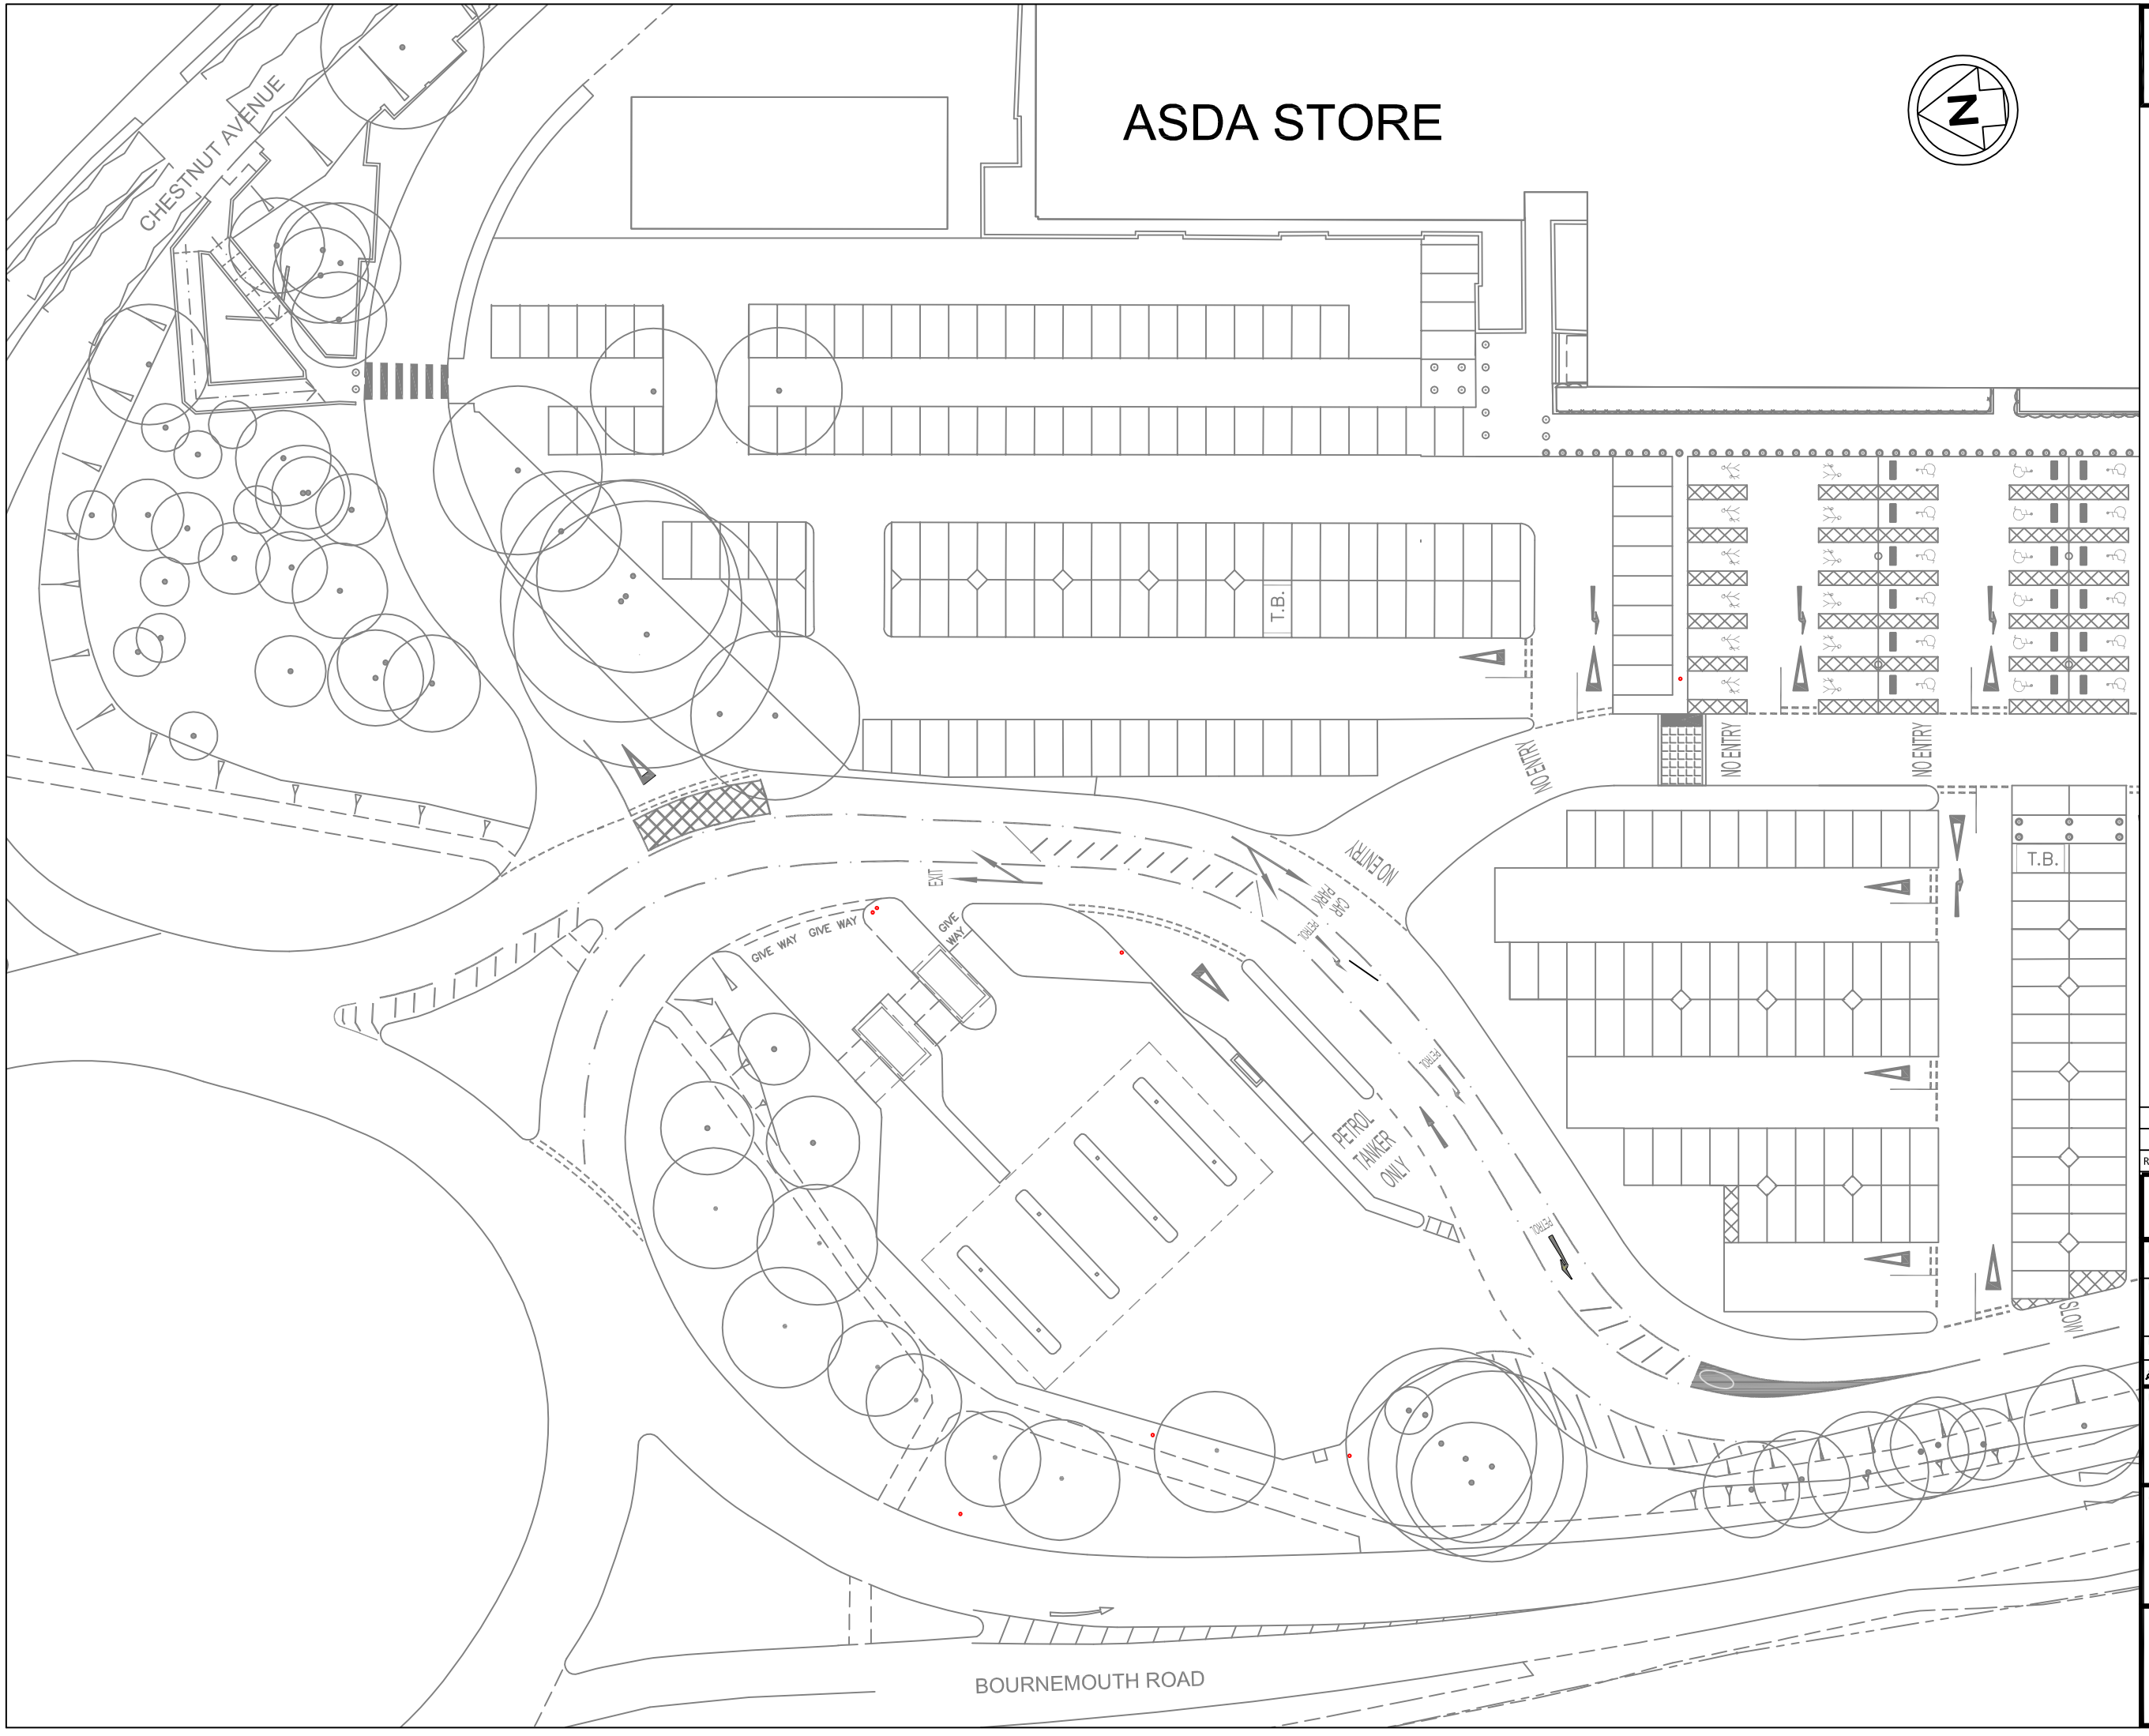

Rev	Date	Amendment		

Status: PLANNING DWG

Project No	Dwg No	Rev
0456	BP01	

Dwg Title: BP01 - BLOCK PLAN

Date	Scale
JUNE 2012	1:500 @ A3
ATM	DBT

Project: ASDA EASTLEIGH

Client: ASDA — SAVING YOU MONEY EVERY DAY

GPS Gleneagles Project Services
2 Pellon Place
Bradley Business Park
Dyson Wood Way
Huddersfield
HD2 1GT
Tel: 01484 422219
Fax: 01484 513617