NOTES:

1. The contents of this drawing are copyright.
2. Drawings to be read in conjunction with construction specification.
3. Do not scale. Figured dimensions only to be used.

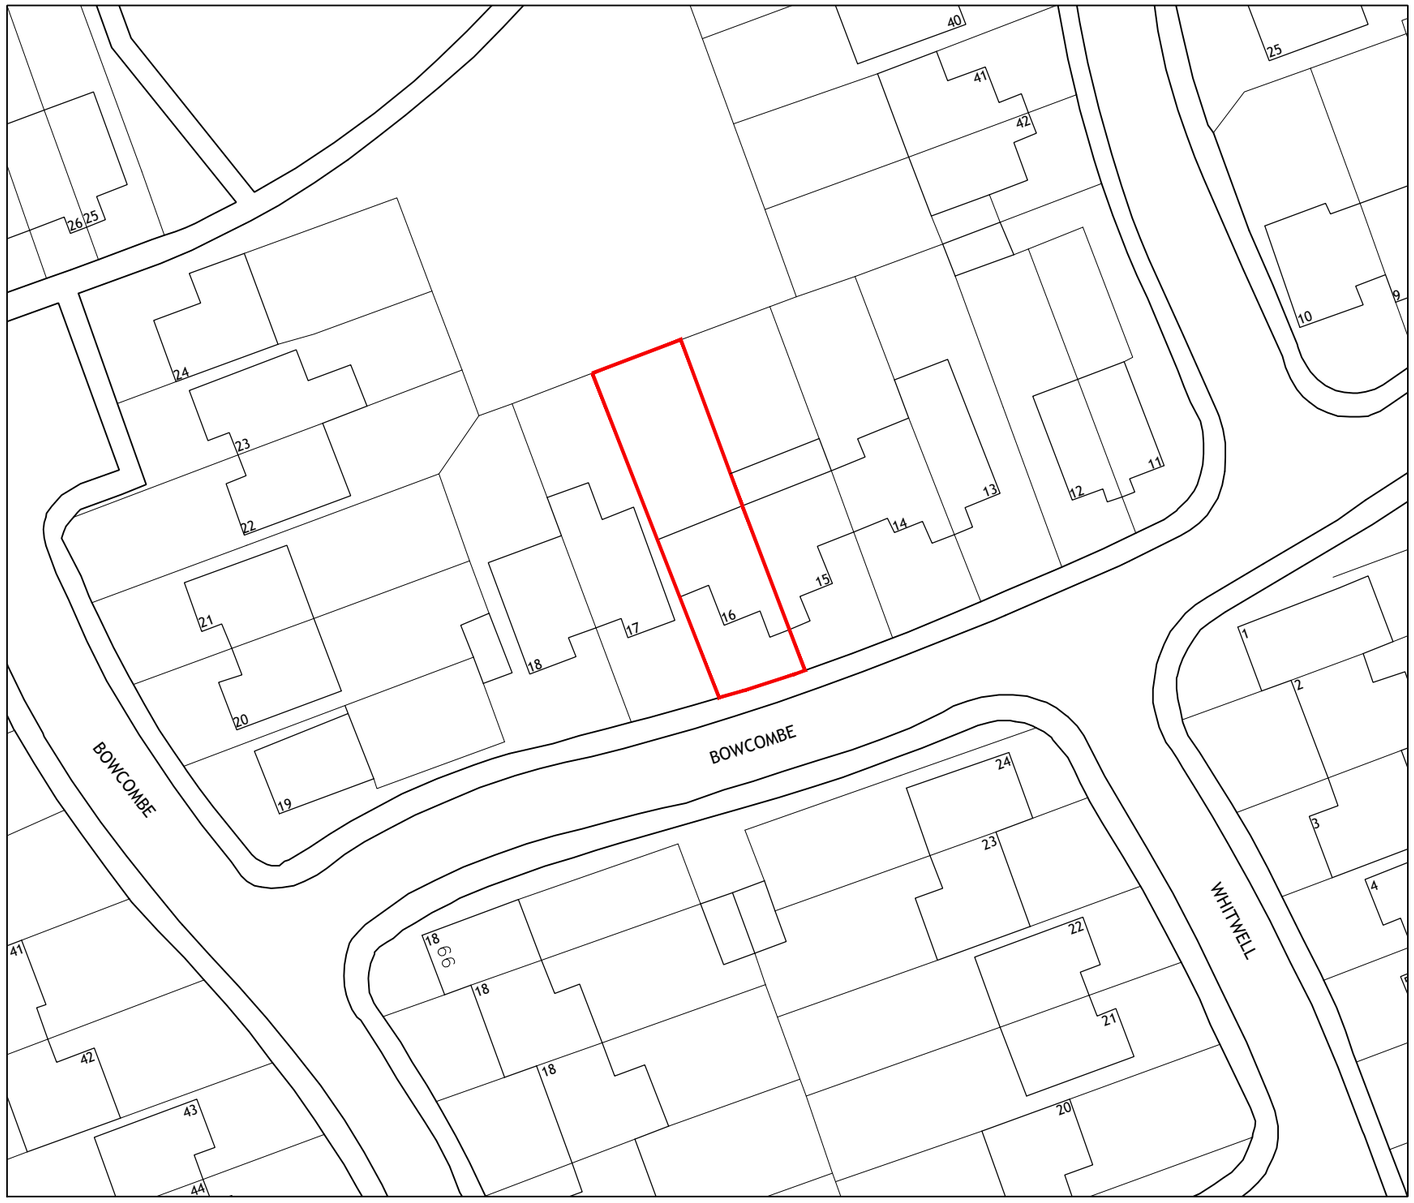

0 50m

Block Plan (1:500)

Ordnance Survey, (c) Crown
Copyright 2015. All rights reserved.
Licence number 100022432



0 50m

Location Plan (1:1250)

Ordnance Survey, (c) Crown
Copyright 2015. All rights reserved.
Licence number 100022432

Rev	Date	Description	By	PM

REVISIONS

Project Stage:

PLANNING

Client:

Mr. Simon Willmot

Project & Drawing Title:

16 Bowcombe, Netley Abbey

Block & Location Plans

Scale @ A3 1:500 & 1:1250 | Drawn by : DD
Date Jan 2017 | Checked by : MS

Drawing No: ASP.16.135.001 | Revision: *

ARCHITECTURE - PLANNING - PROJECT MANAGEMENT - CDM

17a High Street, Christchurch, Dorset, BH23 1AB

01202 473222
www.aspirearchitects.co.uk
info@aspirearchitects.co.uk

© Aspire Architects LLP

ASPIRE
ARCHITECTS LLP