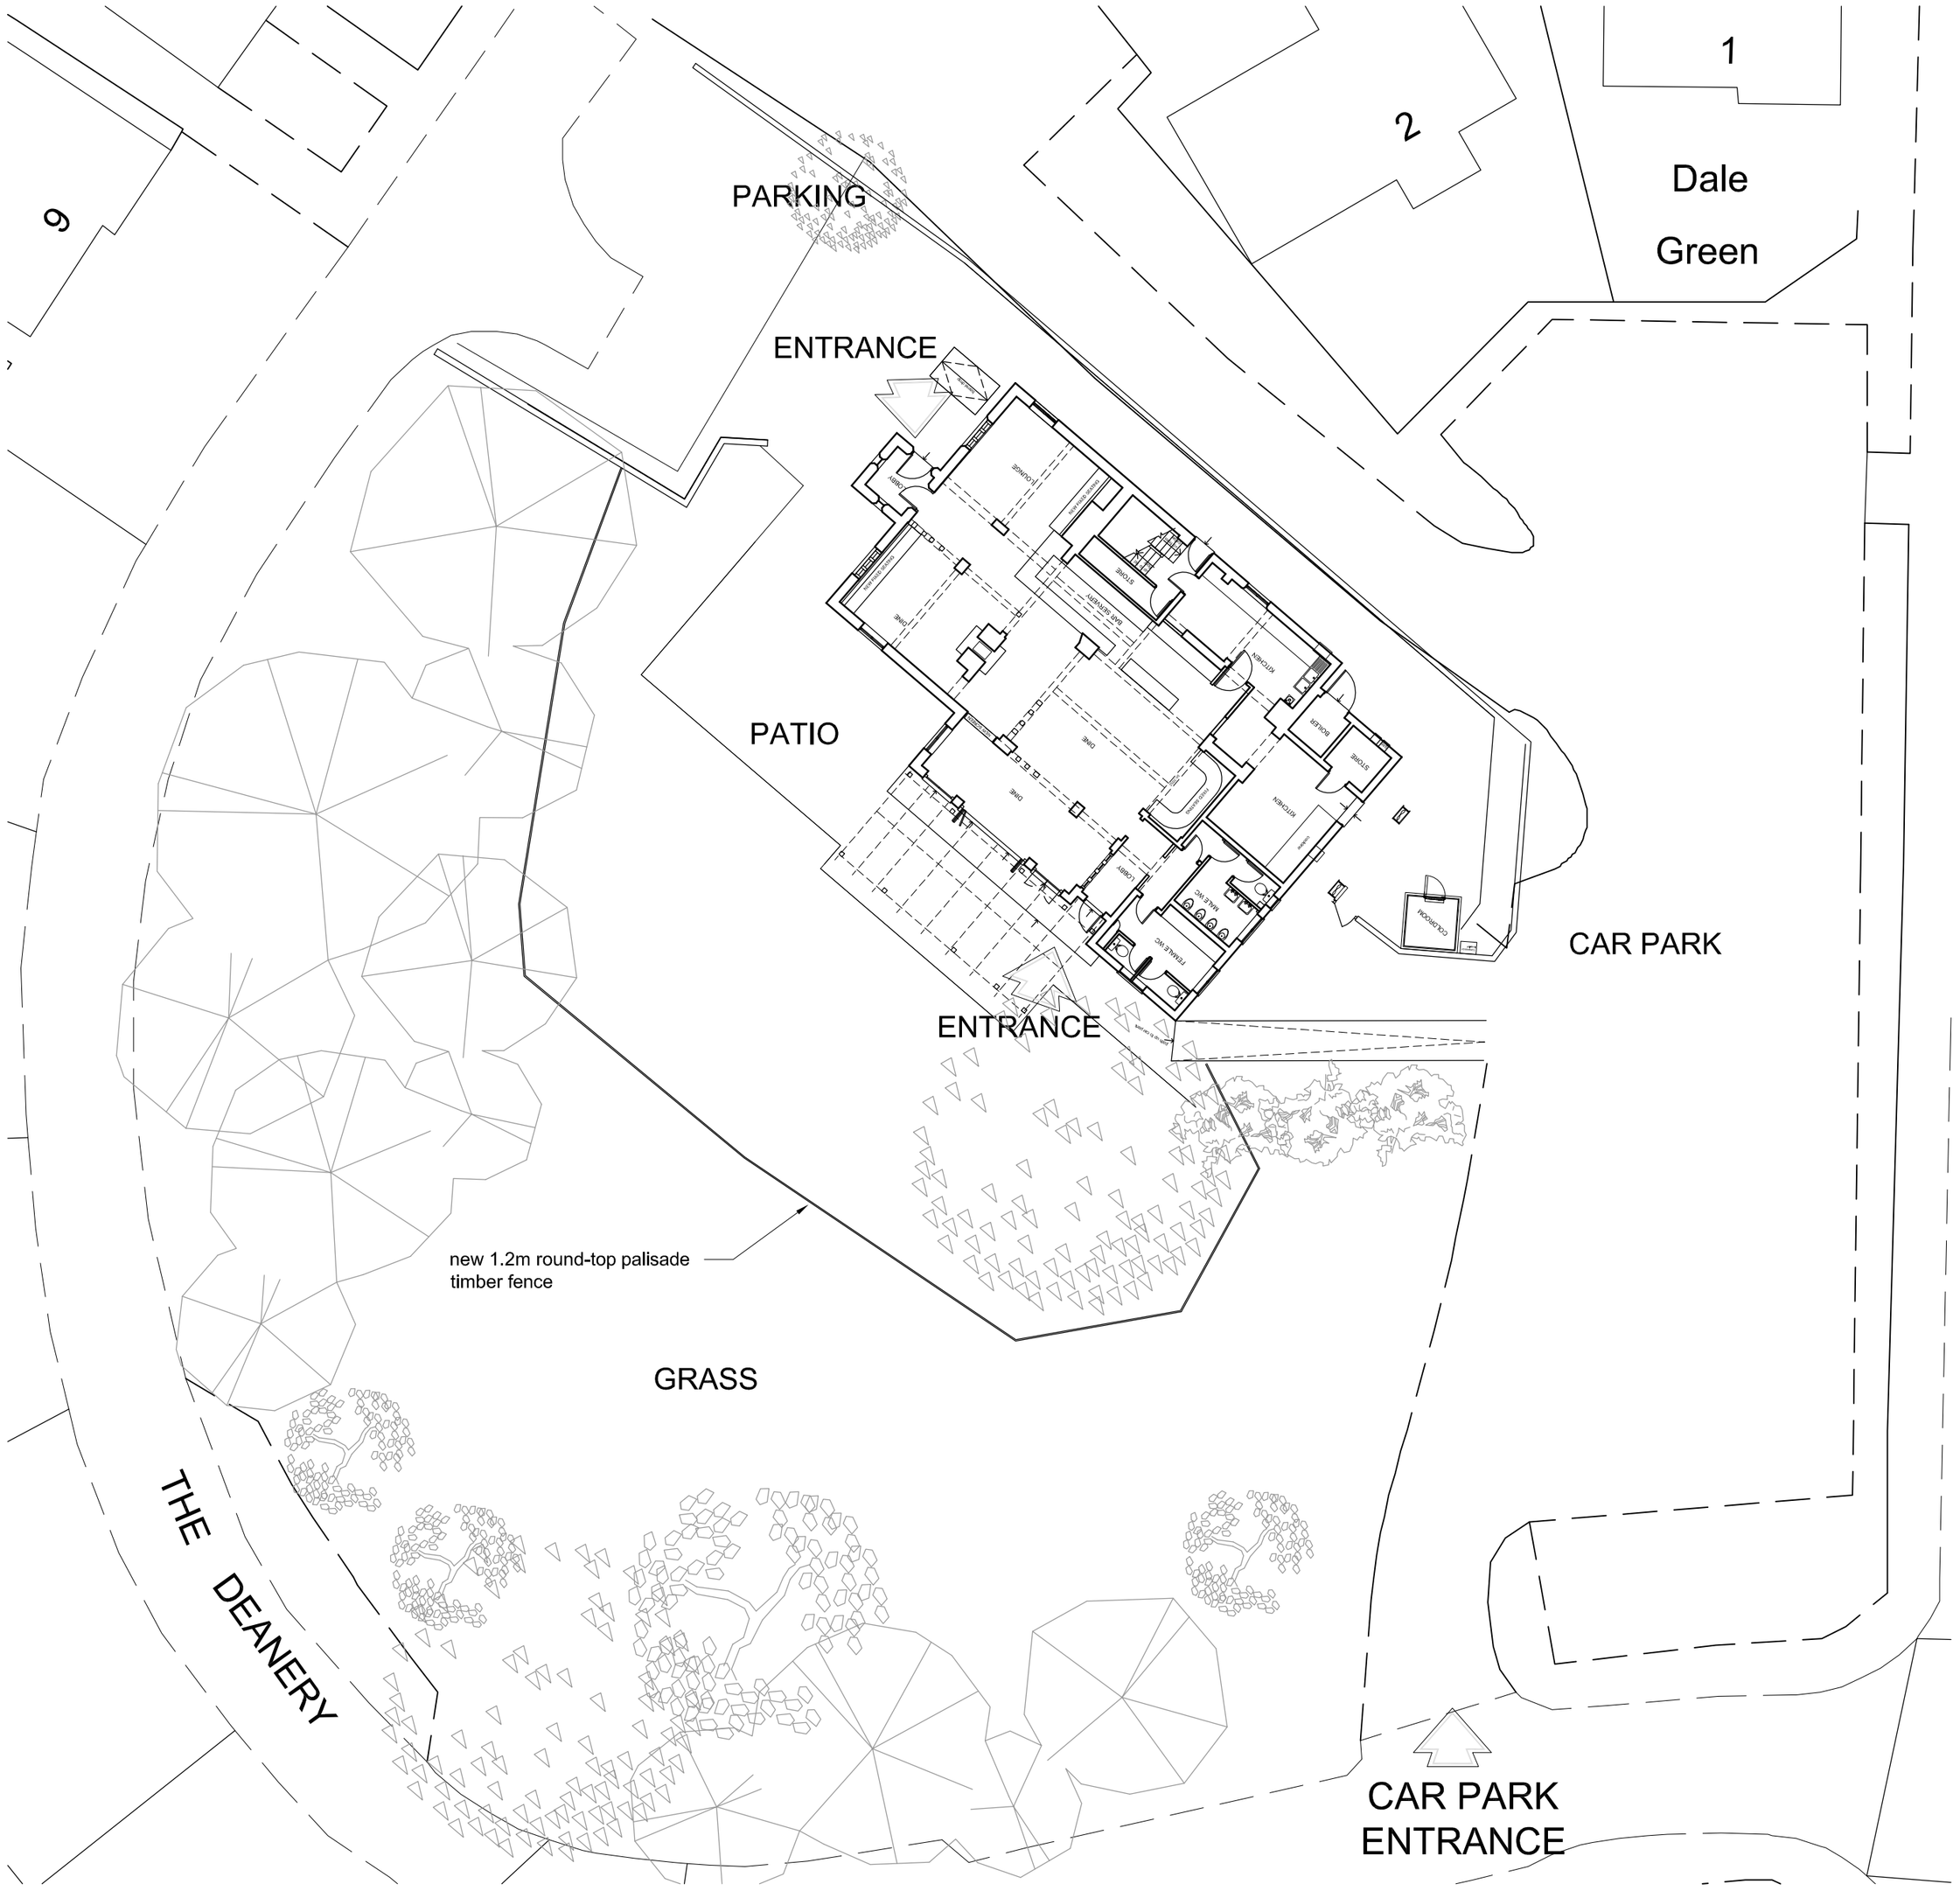

designmanagementpartnership
8 trade street, cardiff, cf10 5dt
T +44(0)29 2064 4829
F +44(0)29 2064 4831
E mail@designmanagementpartnership.com

notes
5m @ 1:100
2.5m @ 1:50

rev	date	revision note	initls
A	19/04/16	Drawing transferred to A2 sheet at new scale. Existing trees indicated. Approximate fence setting out dimensions added.	kp
B	25/05/16	fence line setting out adjusted as per planning officer reconmendations	ma

Figured dimensions to be used in preference to scaled sizes
All dimensions to be checked by the contractor before commencing work and any discrepancies reported to the Architect
Drawings to be read in conjunction with Structural Engineers and other consultants drawings.

This drawing is the property of **designmanagementpartnership.**

Copyright is reserved by them and the drawing is issued on the condition that it is not copied, reproduced, retained or disclosed to any unauthorised person either wholly or in part without the consent of **designmanagementpartnership.**

scale @ A2	drawn	check	date	status	job no	rev
1:200	kp	_	April 16	Planning	**15.071**	B

title
Proposed Site Plan

client
The Farmhouse
Hiltonbury
Chandler's Ford
Punch Taverns

drawing number
202