




Ground Floor Plan As Existing (1:50)

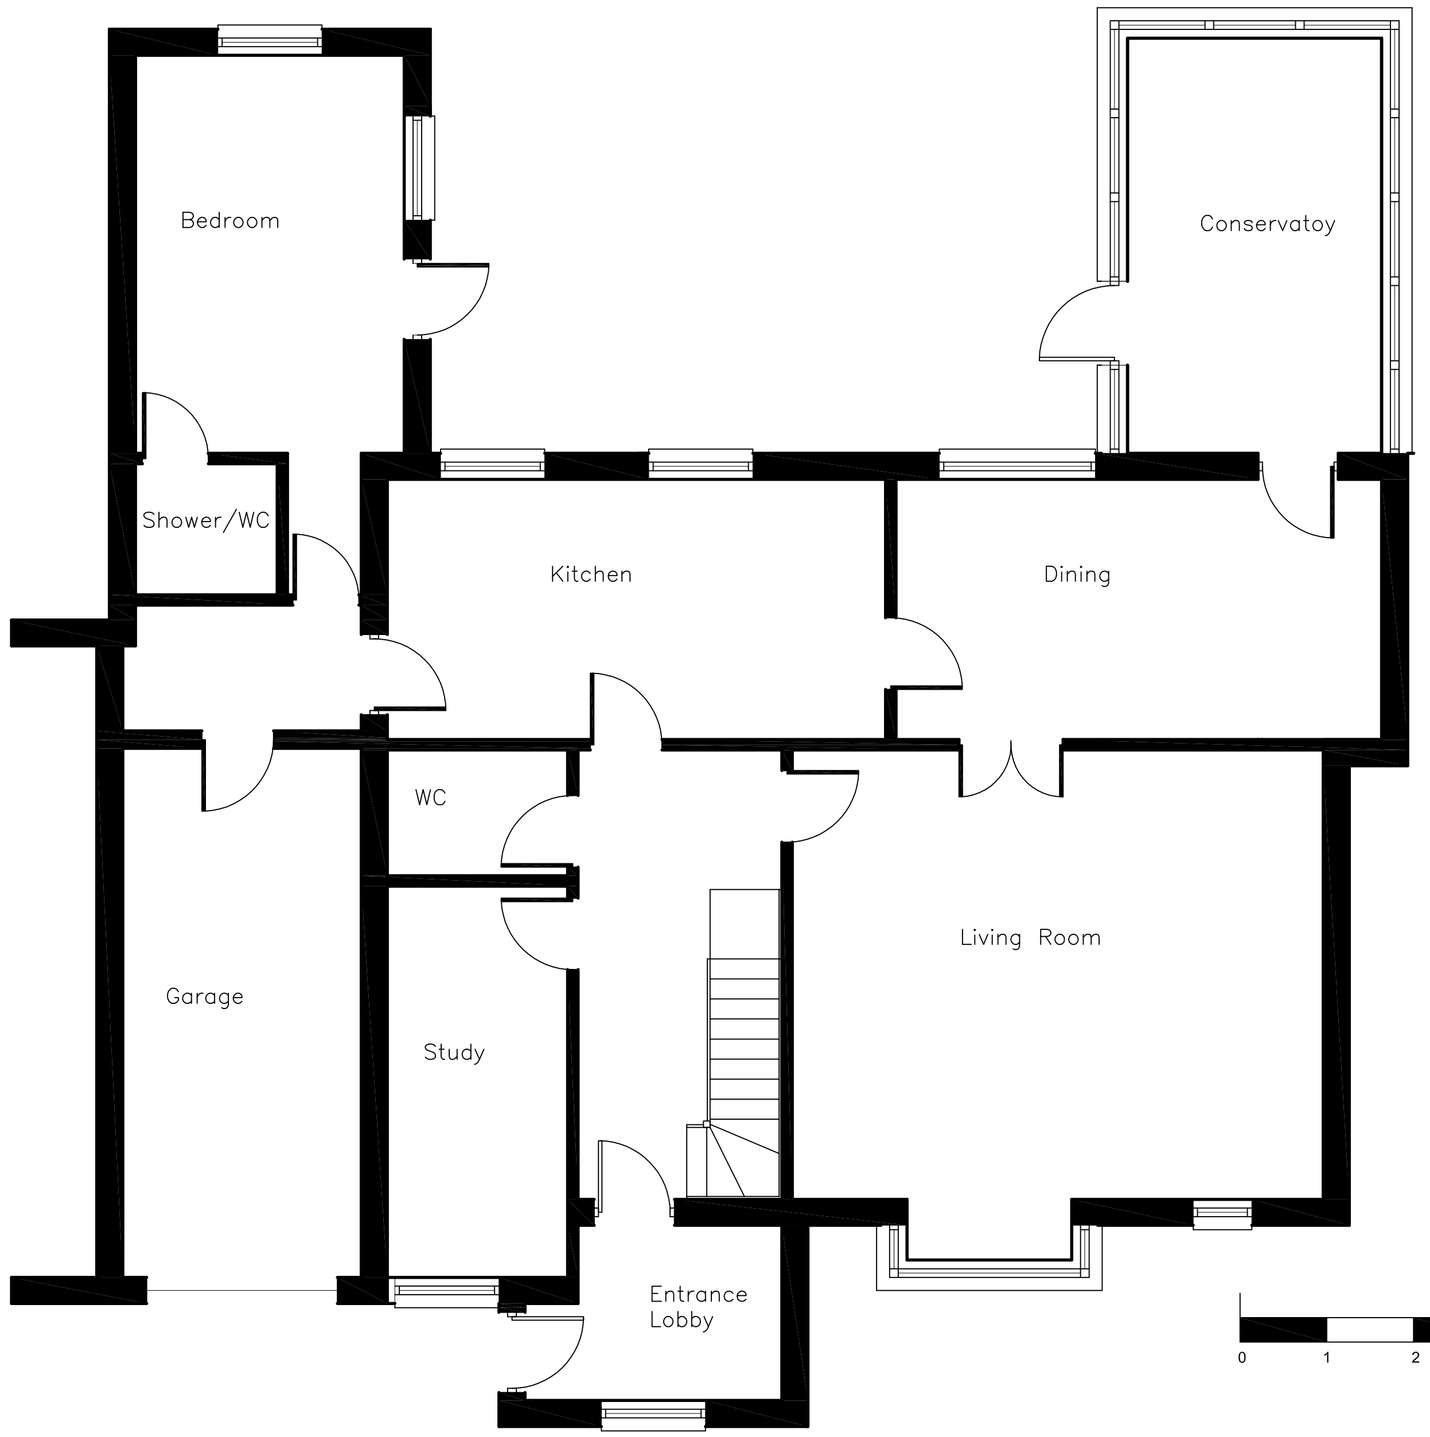

Scale Bar 1:50

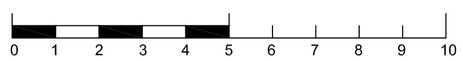

Scale Bar 1:100

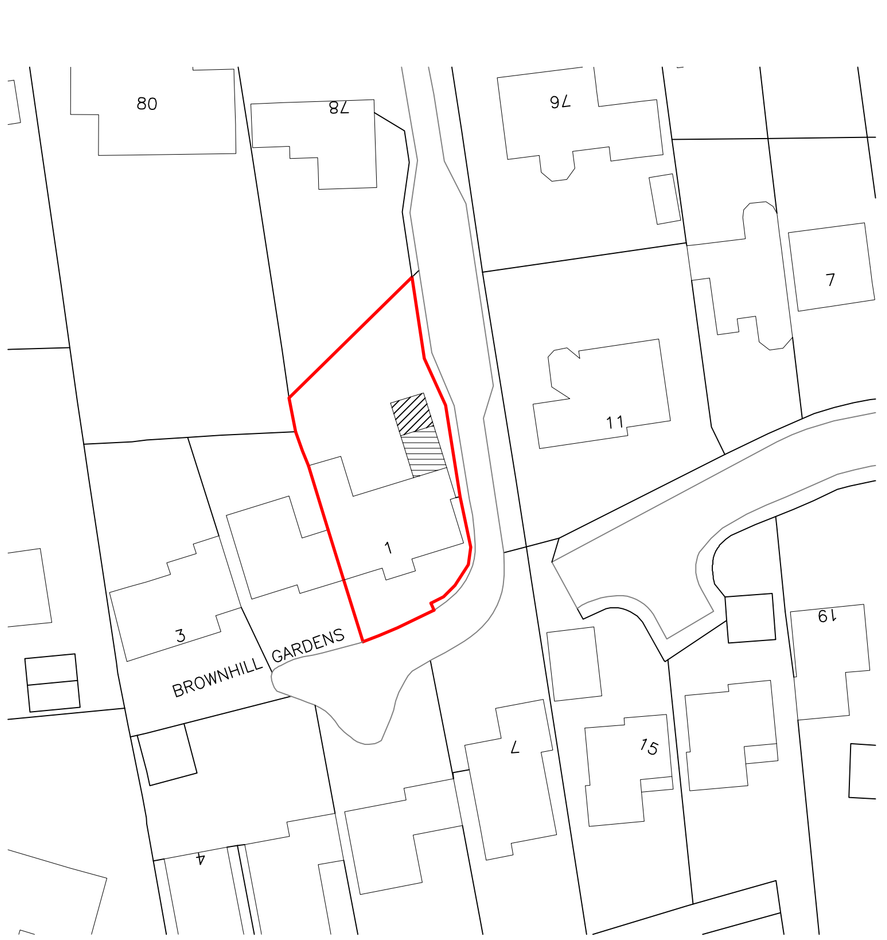


Block Plan 1:500




Location Plan 1:1250

Ordnance Survey License: 100048957
Supplied by: www.ukmapcentre.com
Produced 9 Sept 2014 from the Ordnance Survey National Geographic Database and incorporating surveyed revision available at this date.
© Crown Copyright 2014.


A1

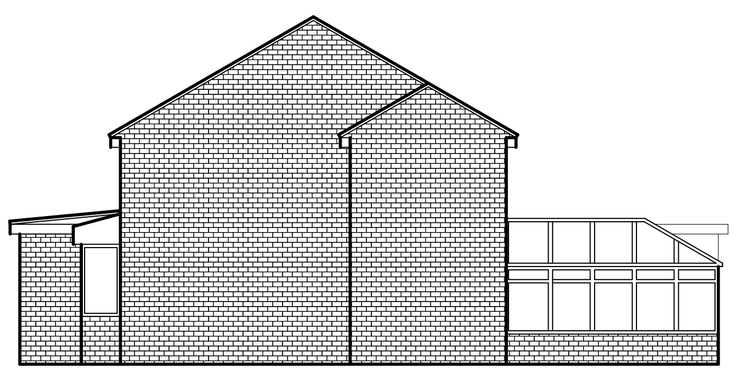

Side Elevation As Existing

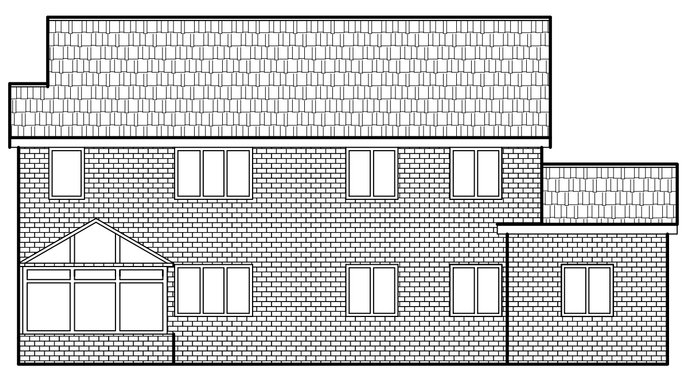

Rear Elevation As Existing

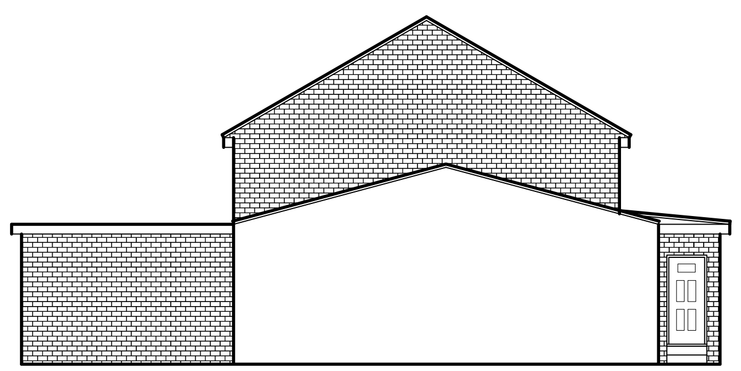

Side Elevation As Existing (1:100)

© Copyright - WildCry Technical Services 2014

WildCry Technical Services
1 Bealing Close
Southampton
SO16 3AW
email: admin@wildcry.co.uk
Web: www.wildcry.co.uk

SCHEME TITLE

1 Brownhill Gardens SO53 2PR

DRAWING TITLE

As Existing + OS Maps

CREATED	DATE	CHECKED	APPROVED
MAH	Sept 2014		

DRAWING NUMBER	PROJECT NO.	SCALE
Brown002		As Shown

REVISION	DWG. SHEET
REV	1_OF_1