

1. This drawing is the copyright of Hampshire Design Consultancy and may not be reproduced without licence.
2. The Contractor shall not scale off this drawing for construction purposes, only figured dimensions shall be worked from.
3. All dimensions and levels are to be checked on site by the Contractor before the commencement of any work and any discrepancies reported to the Architect.
4. No responsibility can be accepted for errors arising on site due to unauthorised variations from the Architects drawings.

Revision	

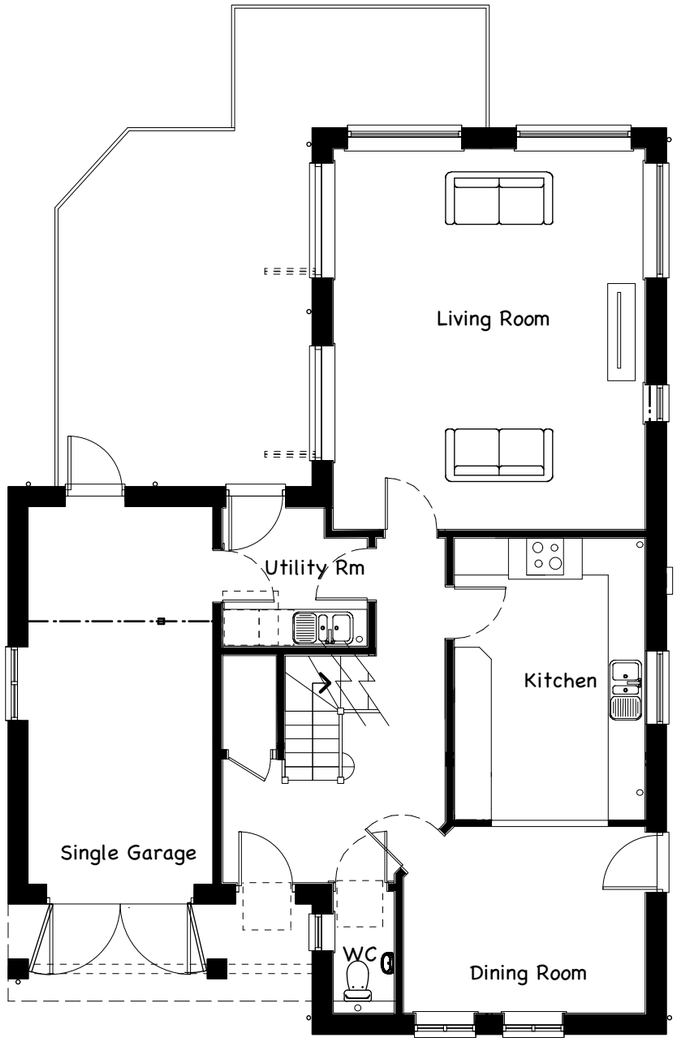

GROUND FLOOR PLAN

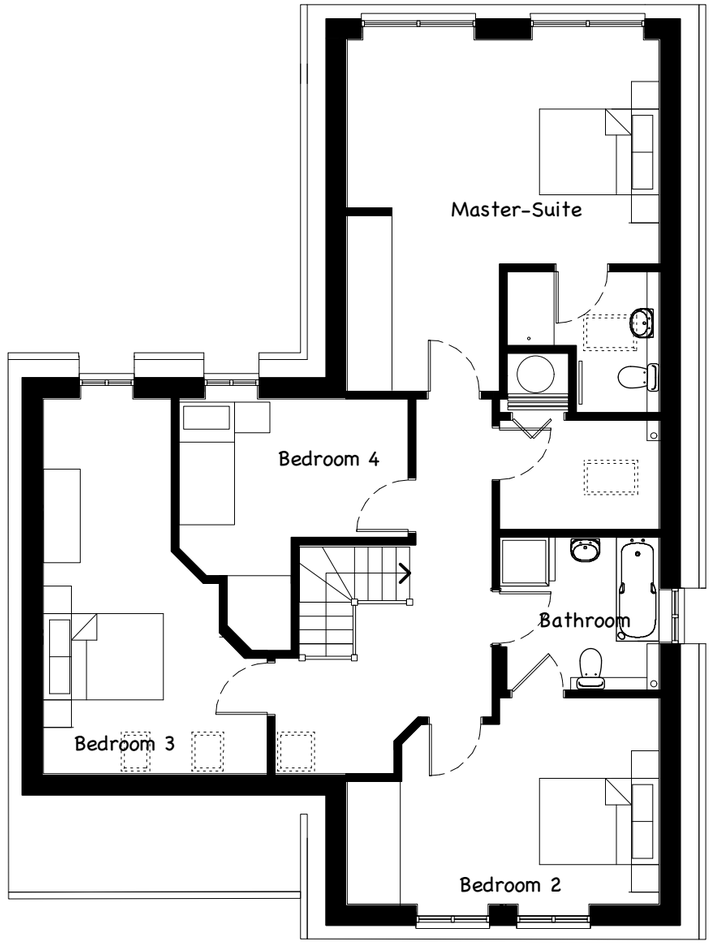

FIRST FLOOR PLAN

0 5 10 15 20 M

clients details
IBEX LAND AND PROPERTY LTD

drawing reference
FLOOR PLANS - PLOT 1

site details
Woodlands Cottage
Botley Road,
Horton heath,
Eastleigh SO50 7DT

created by	Drawing No	Revision	date
Hampshire DC	HDC/PL/006		17/09/13
scale 1:100@A3	Stage: Planning Submission		

HAMPSHIRE DESIGN CONSULTANCY
Holistic design for the whole building, inside and out
Unit 1 Mainline Business Centre, Station Road, Liss, Hampshire GU33 7AD