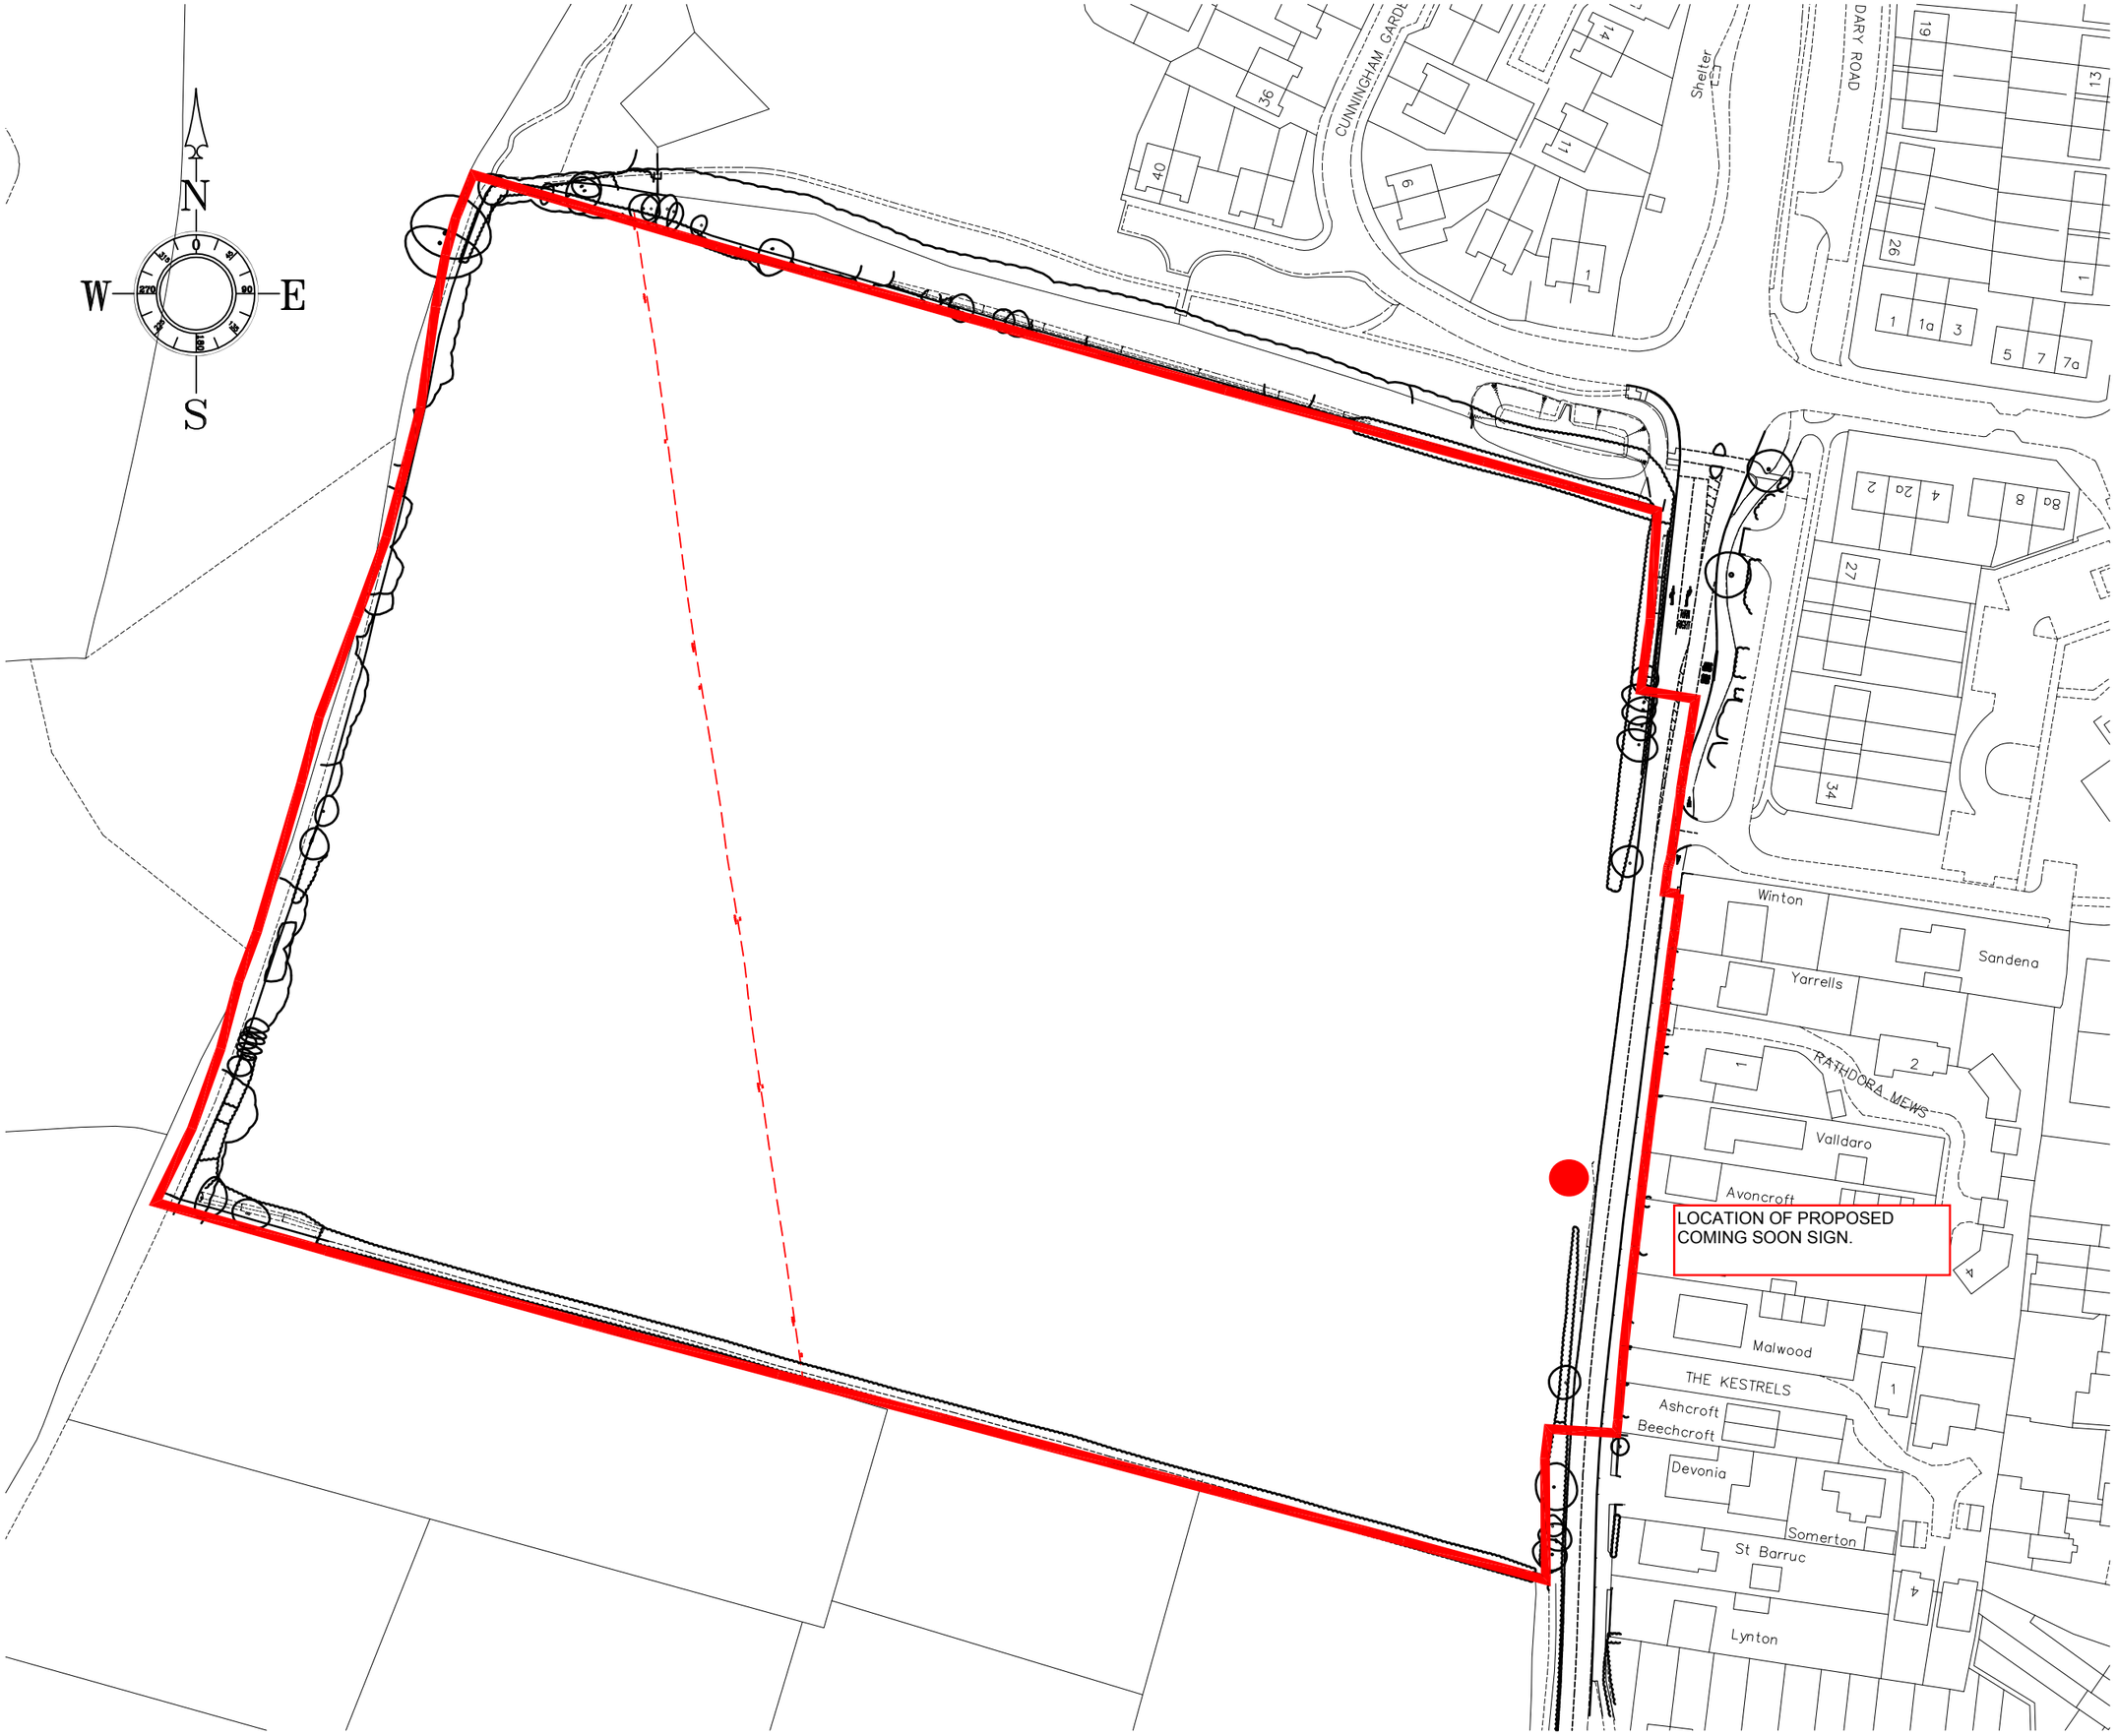

Drawn by : RKDB Checked by :MAH

Date: DECEMBER 2013

This drawing and the works depicted are the copyright of Simon Cooper Associates Ltd. and may not be reproduced or amended except by written permission. No liability will be accepted for amendments made by other persons.

Revisions

Rev	Date	Drawn	Checked

0 10 20 30 40 50

0m 50m

Scale 1:1250

Project:

BERRY FARM,
HAMBLE LANE, BURSLEDON

Drawing Title:

LOCATION
PLAN

Client:

BARRATT HOMES
built around you

SIMON COOPER

Simon Cooper Associates Limited,
Connaught House, 22/24 Guildford Road, Bagshot, GU19 5JN
Telephone 01276 450039
info@simoncooper.net www.simoncooper.net

Drg No: 18-1822-000

Scale @ A3: 1:1250 Rev: