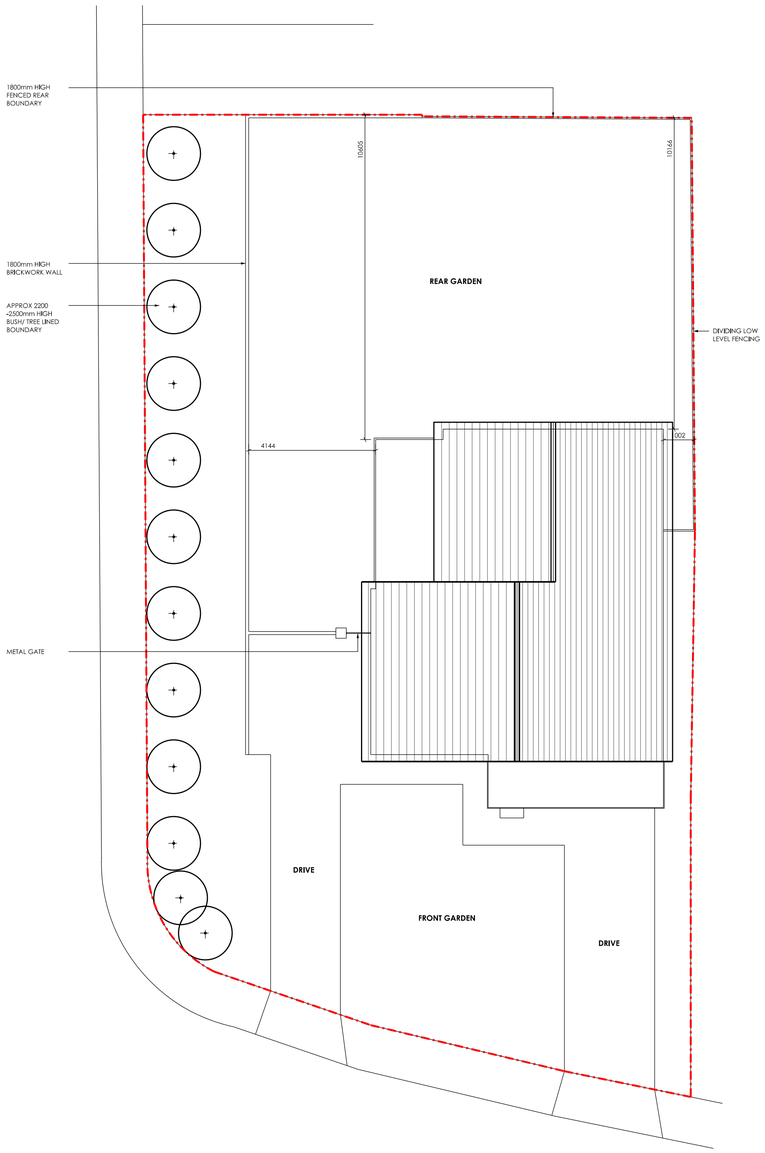

SITE PLAN

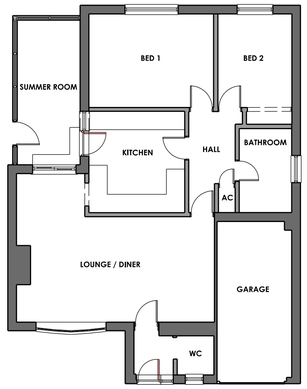

GROUND FLOOR PLAN

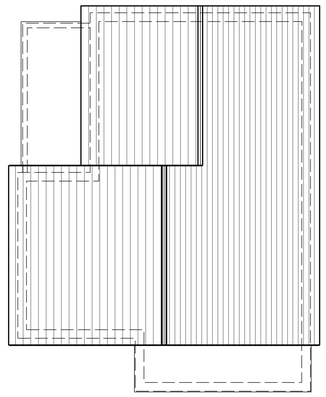

ROOF PLAN



FRONT, EAST ELEVATION



SIDE, SOUTH ELEVATION

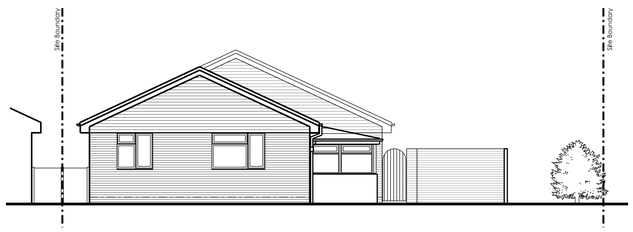

REAR, WEST ELEVATION

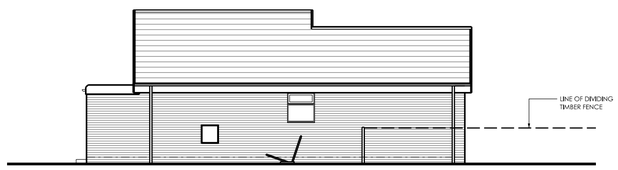

SIDE, NORTH ELEVATION

General Notes:-

1. This drawing is copyright White & Gray Architecture Design Develop LTD and must not be copied in whole or part without prior consent
2. In correspondance with WGADD LTD please refer to the drawing number and revision below
3. This drawing was produced by WGADD LTD specifically for this project, WGADD LTD will not be held responsible for re-use of this information by any other parties other than for which it is specifically intended. The drawing reflects the current standards agreed for the project at the time of production and will not be updated in accordance with changing legislation and or other requirements unless specifically requested & agreed to with a formal confirmation.
4. Do note scale from this drawing
5. Unless otherwise stated all dimensions are in mm
6. This drawing must be read in conjunction with all other relevant Architectural & Engineers drawings
7. Developers, contractors & builders must check all dimensions on site, only figured dimensions are to be worked from, any descreancies must be reported to WGADD LTD prior to proceeding on site
8. This drawing has been prepared in Microstation format, exporting drawings into other formats may differ, reference to the original true format drawing must be made.

Revision	P02 Drawn SW Date 10.01.2015
Comment	DRAWING SUBMITTED FOR HOUSEHOLDER APPLICATION.
Revision	P01 Drawn SW Date 00.11.2014
Comment	DRAWING ISSUED FOR PERMITTED DEVELOPMENT APPROVAL.
Scale Bar	0 1 2 3 4m
Client	MR LEWIS STEVENSON 14 TORWOOD GARDENS FAIR OAK SO50 8PD
Project Title	REAR EXTENSION
Drawing Title	EXISTING SITE PLAN, GROUND / ROOF PLANS & ELEVATIONS
Drawing No	WG 110-02
Issue status	PLANNING ISSUE
Original	A1 Scale 1:100 Date 28.11.2014
Drawn	SW Check LS Revision P02

WGADD

WHITE + GRAY ARCHITECTURE / DESIGN / DEVELOP LTD

Address 153 Chamberlayne Road, Eastleigh, SOUTHAMPTON, SO50 5JG.
16 Trulelgh Drive, Portslade, BRIGHTON, BN41 2YQ.

Telephone STEVEN (SOUTHAMPTON) 07909961007,
MARTIN (BRIGHTON) 07788175278

Email whiteandgray@wgadd.co.uk

Website www.wgadd.co.uk