Form new single storey extensions to provide larger kitchen , dining , study, cloaks, utility and family room

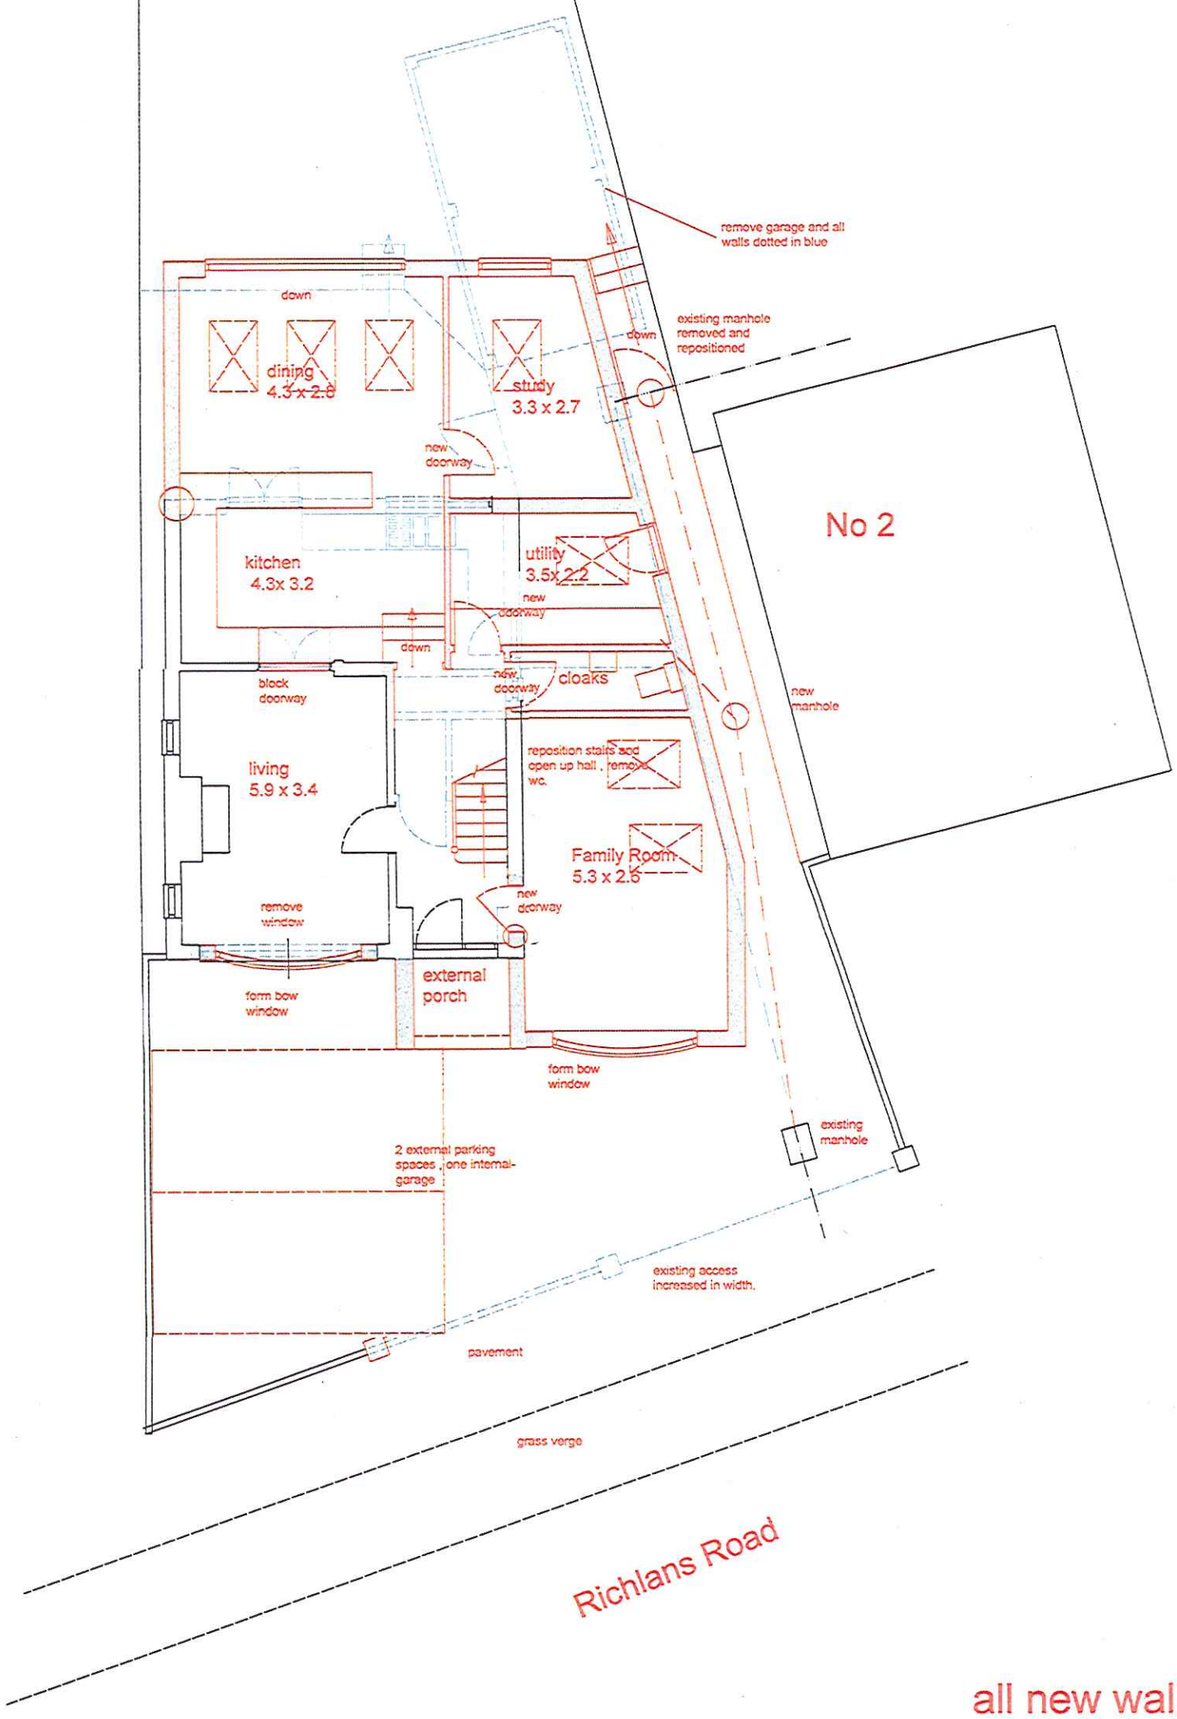

all new walls shaded

Amendment B 20.5.2014- Lounge extended and porch altered.

Ground Floor Plan
Proposed

AMENDED PLAN - 20/10/2014

R.B.D design service			1 CUPERNHAM LANE ROMSEY, HAMPSHIRE, SO51 7JJ TEL. No. 01794 513971 E Mail. roylucasrbd@aol.com			
JOB 4 RICHLANS ROAD, HEDGE END			DRAWING PROPOSED GROUND FLOOR PLAN			
JOB No.	DRG.No.	Revision	Scale	Date	Drawn	Checked
RC/13/01	02	C	1:100	07.13	R.L.	