
EXISTING CAR & BOAT PARK DRAINAGE RETAINED

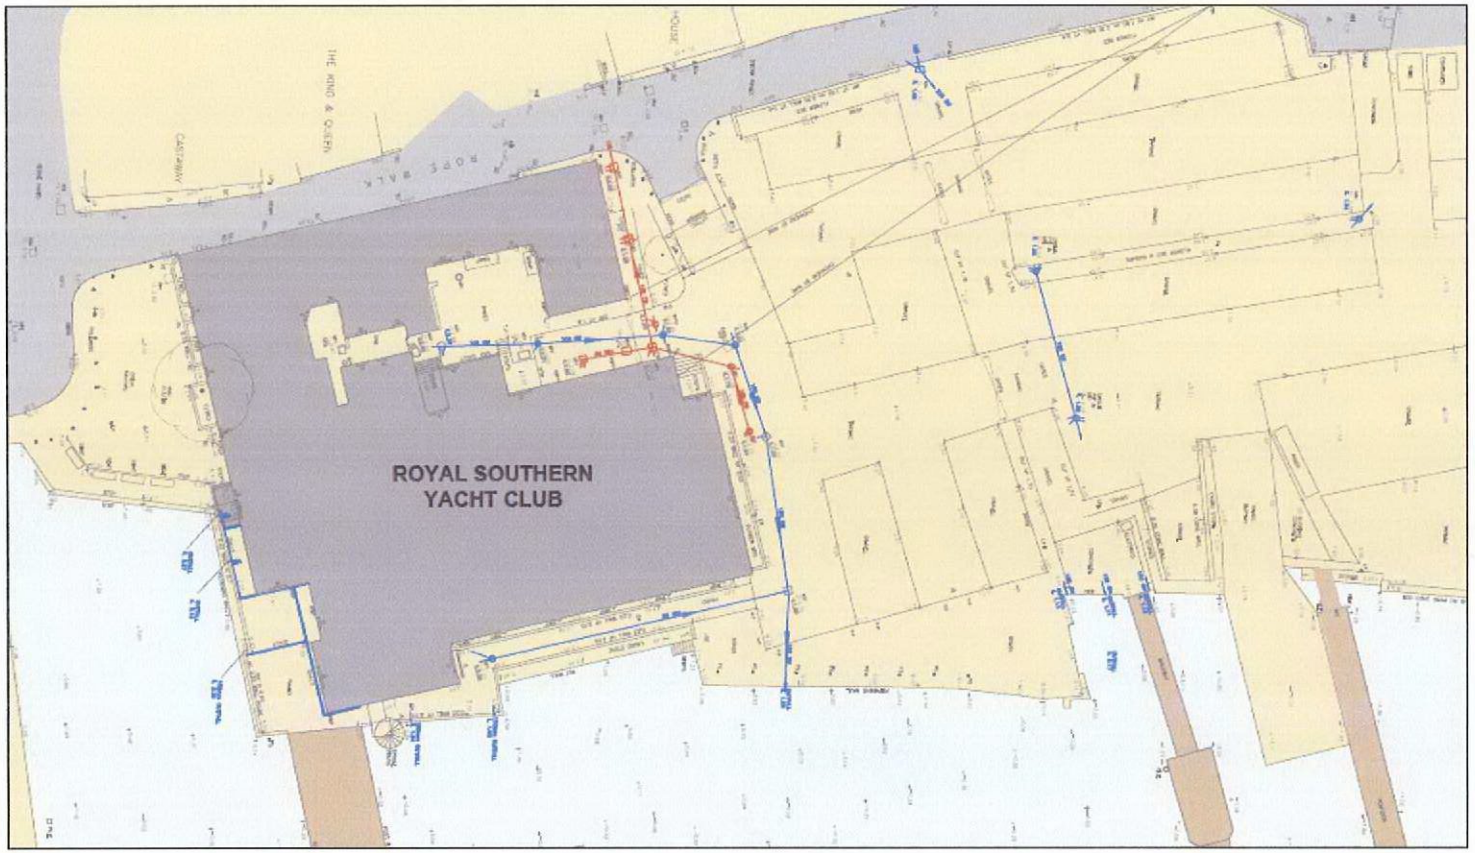

Extract From Drawing MP189-03-T-113

Existing surface water drainage as detailed on Drawing MP189-03-T-113 will be retained and extended through the new Sheet Pile Wall.