

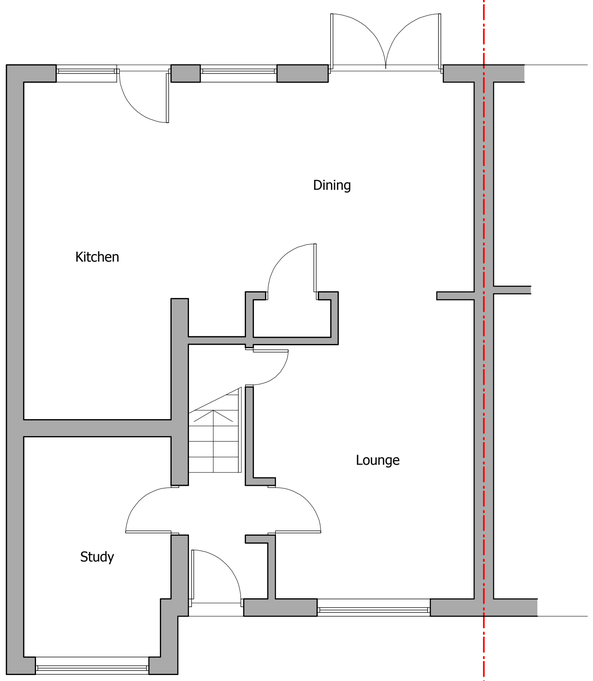



Existing Ground Floor
scale = 1:50

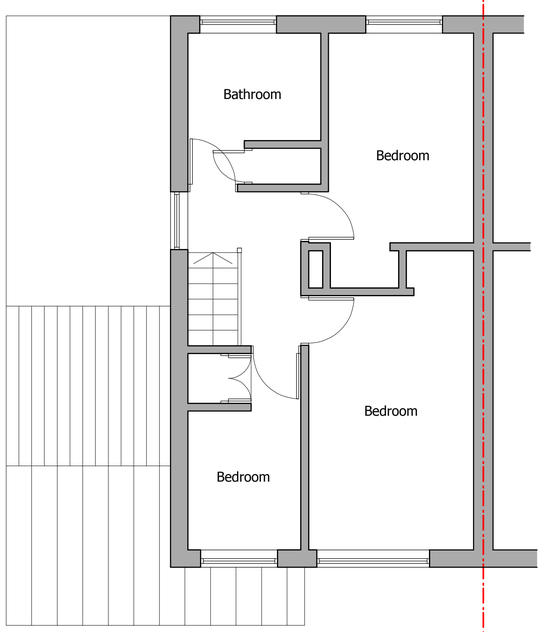


Existing First Floor
scale = 1:50

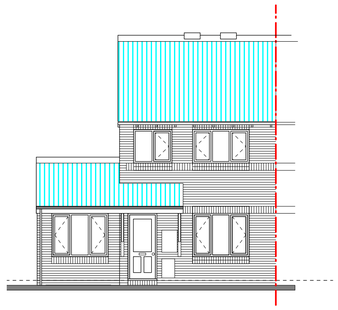


Existing Front Elevation
scale = 1:100

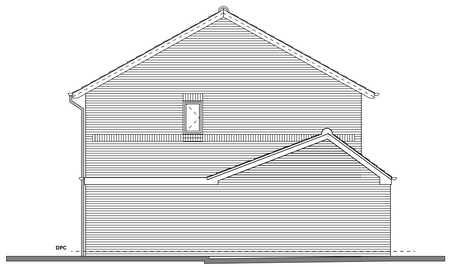


Existing Side Elevation
scale = 1:100

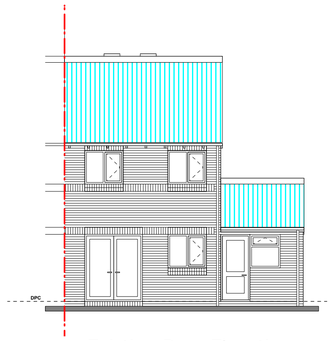


Existing Rear Elevation
scale = 1:100

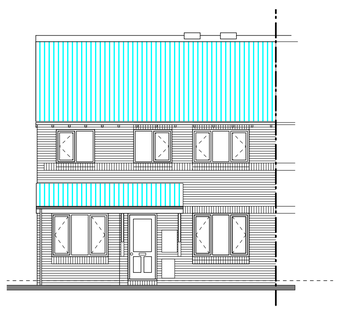


Proposed Front Elevation
scale = 1:100

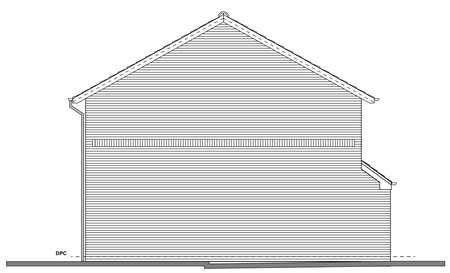


Proposed Side Elevation
scale = 1:100

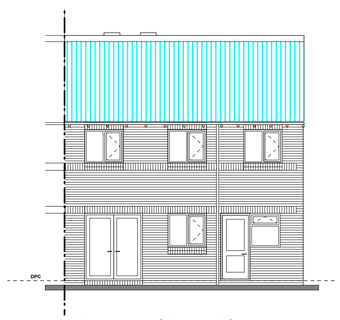

Proposed Rear Elevation
scale = 1:100

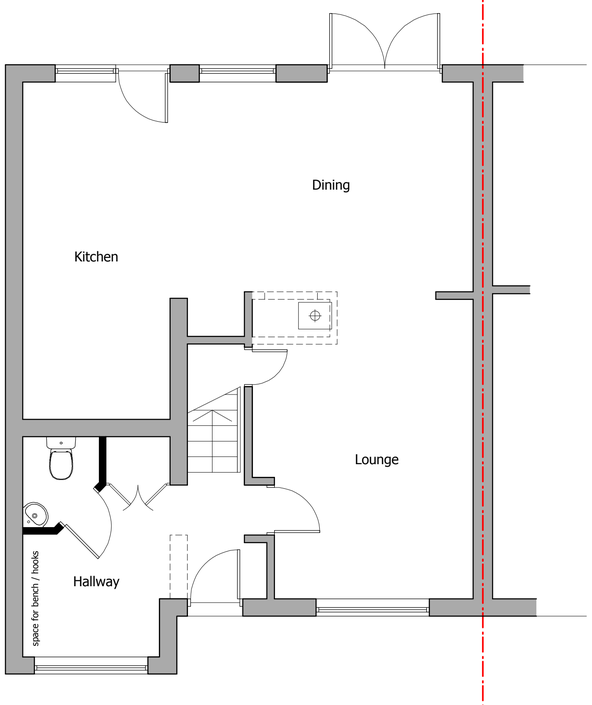

Proposed Ground Floor
scale = 1:50

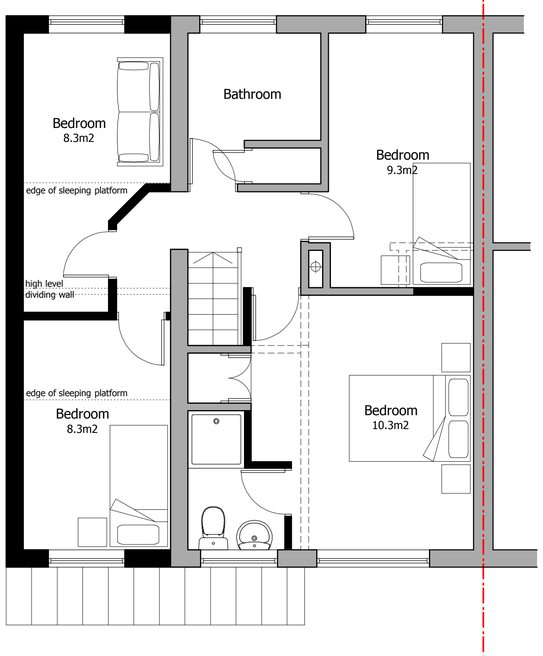

Proposed First Floor
scale = 1:50



Ordnance Survey, (c) Crown Copyright 2013. All rights reserved. Licence number 100022432

Location Plan
scale = 1:500

Rev.	Date	Description
A	140114	Location plan amended to reflect existing building size

The Copyright of this drawing belongs to **HSR Design** and may not be reproduced, copied or altered in any way without written authority.

Use written dimensions only. All dimensions to be checked on site prior to commencement of work.

29 Chestnut Road
Southampton
SO16 6BS
07980 266 184
info@hsr-design.co.uk

HSR design

Client
Mr & Mrs P. Smith

Job
30 Gatcombe
Netley Abbey
Southampton
SO31 5PX

Drawing Title
Existing and Proposed Plans and Elevations

Drawing Status PLANNING

Date October 2013 | Drawn by CL

Scale 1:100 1:50 @ A1

Job No.	Drawing No.	Revision
128	01	A

100mm @ scale 1:1