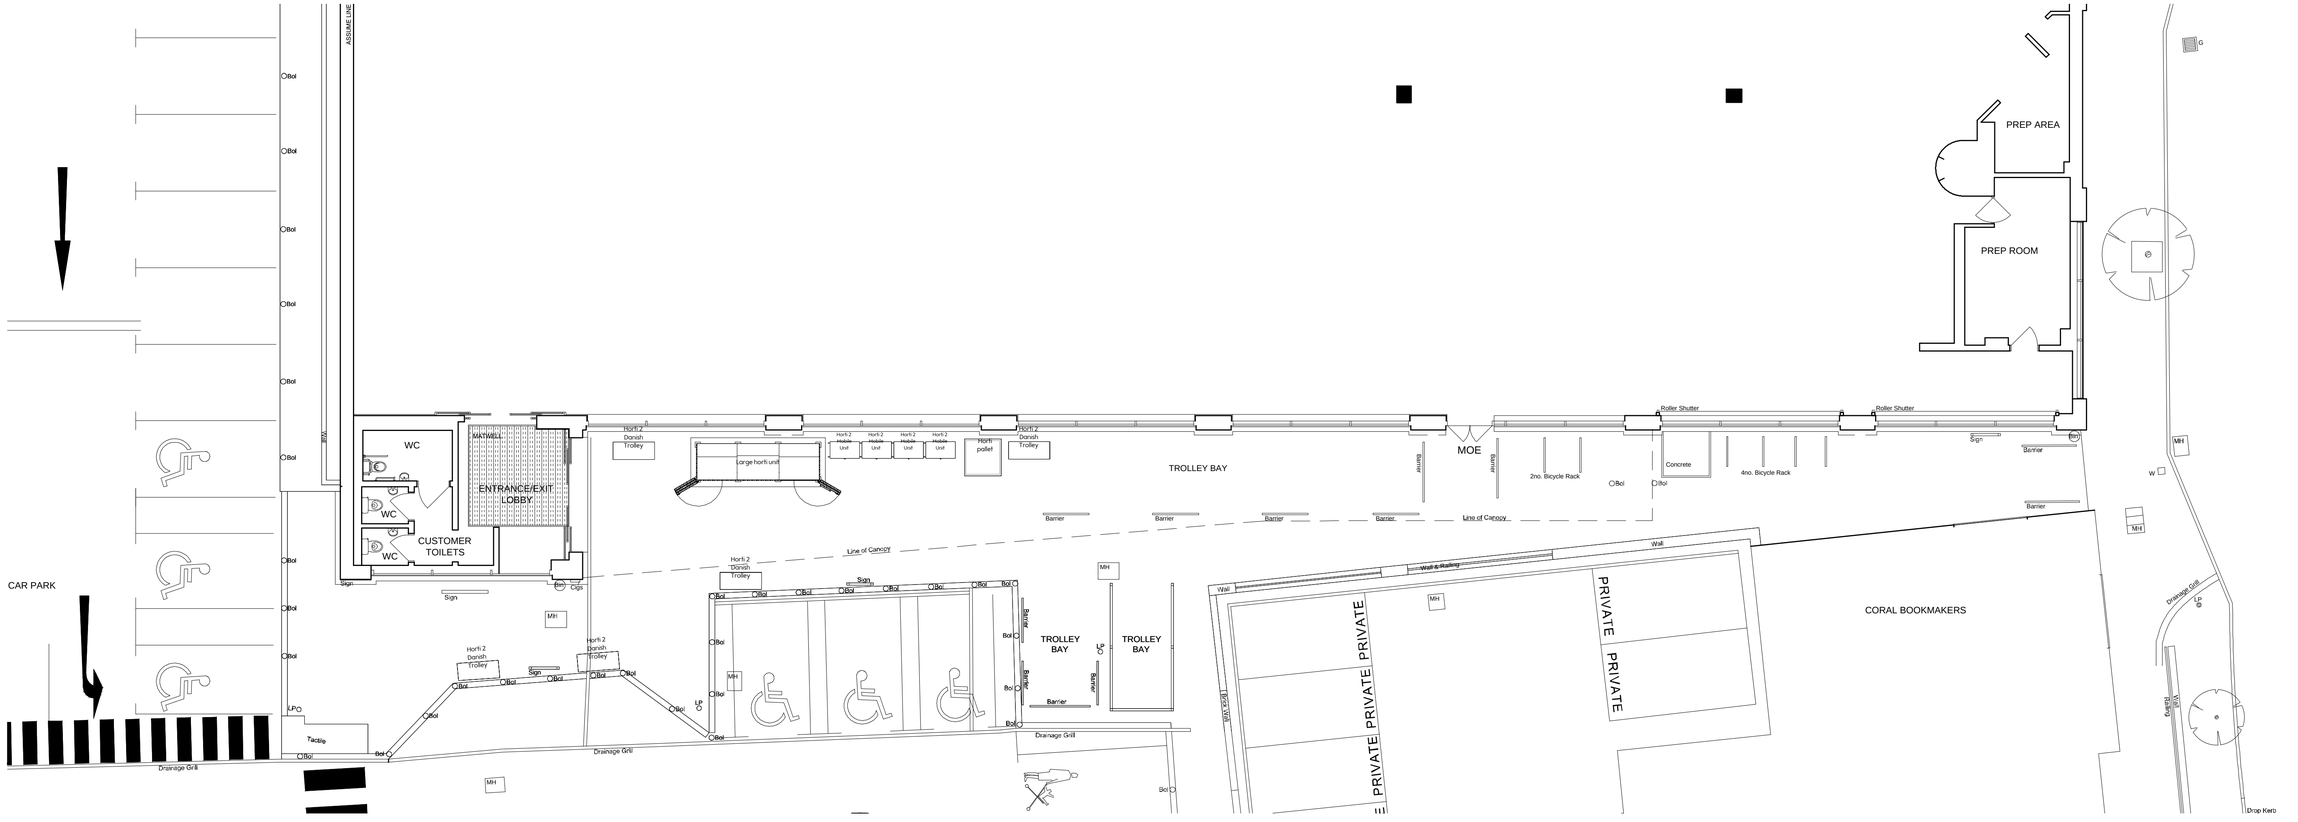

1 EXISTING GROUND FLOOR PLAN

SCALE 1:100

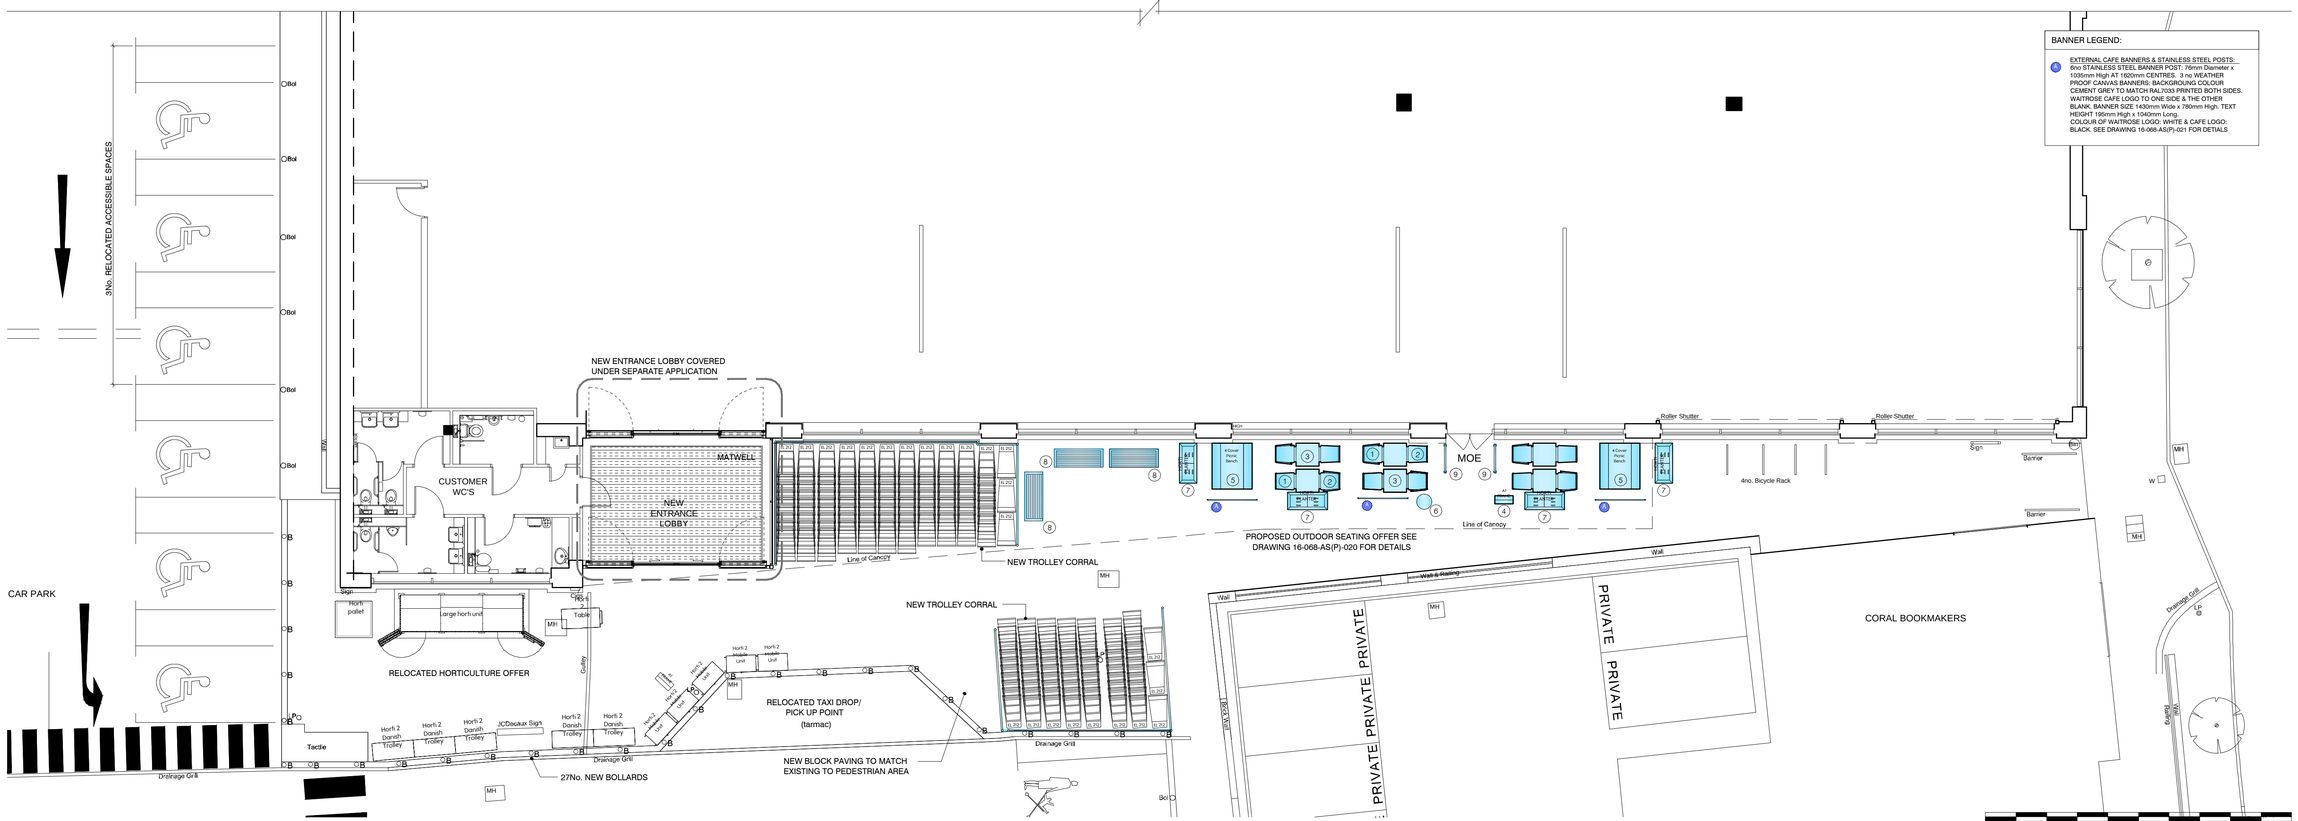

2 PROPOSED GROUND FLOOR PLAN

SCALE 1:100

KEYPLAN

NOTES

PROJECT
WAITROSE CHANDLERS FORD 668
EXTERNAL ALTERATIONS

TITLE:
GROUND FLOOR PLAN
EXISTING & PROPOSED LAYOUT

DRAWING NO:	REV:
16-068-AG(P)-G20	-

SCALE @ A1	BY:	CHK:	DATE:
1:100	GV	MH	14.11.16

XREFS USED IN THIS DRAWING:

INFORMATION

B+R ARCHITECTS
20 Shepherdess Walk,
London N1 7LB
T 020 3227 0800 E design@bandr-arch.com
www.bandr-arch.com

THE COPYRIGHT OF THIS DRAWING OR PART THEREOF BELONGS TO BAMBER & REDDAN ARCHITECTS LTD. CONTRACTOR TO CHECK ALL DIMENSIONS PRIOR TO COMMENCING WORK.