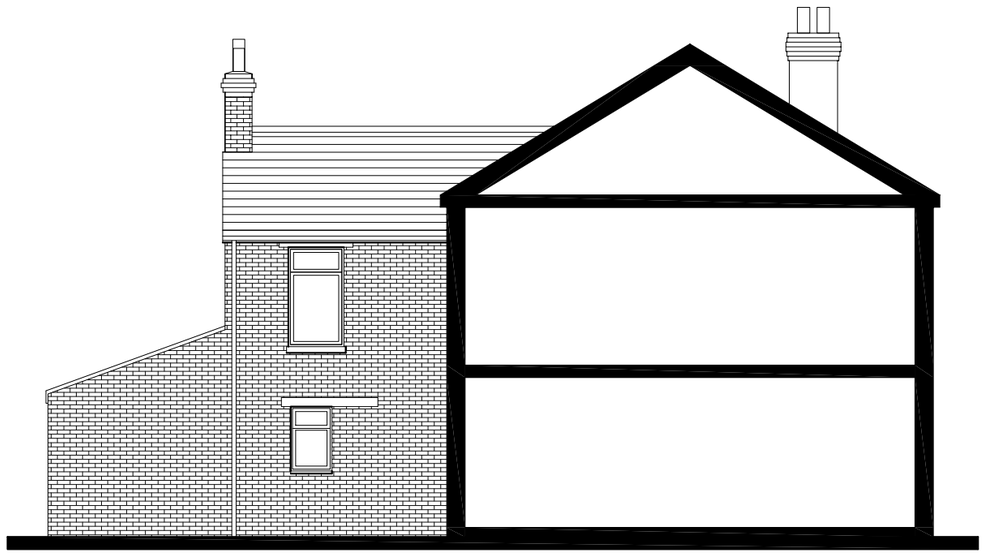

North (Side) Elevation
Prior To Building Works @ 1:100




Existing West (Front) Elevation
@ 1:100

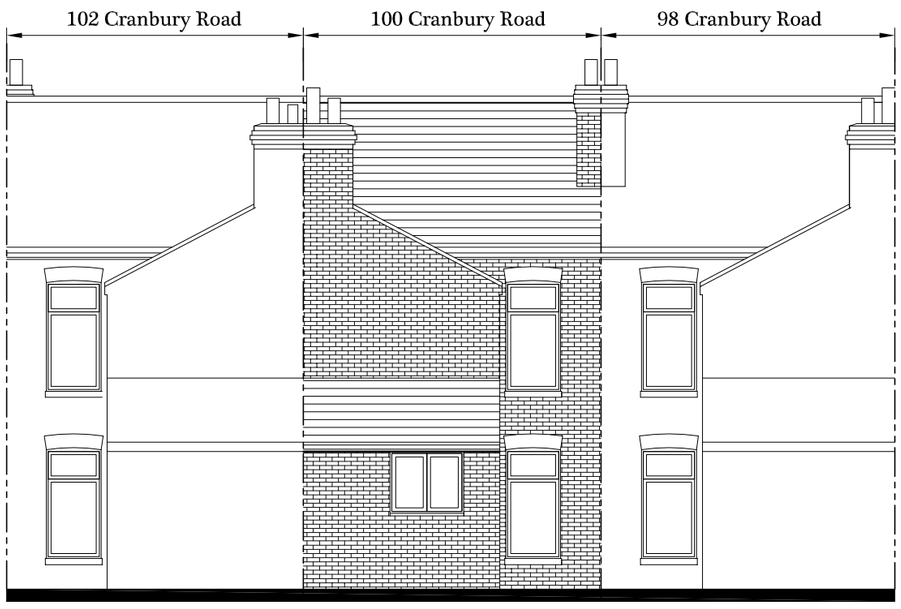


East (Rear) Elevation
Prior To Building Works @ 1:100



South (Side) Elevation
Prior To Building Works @ 1:100

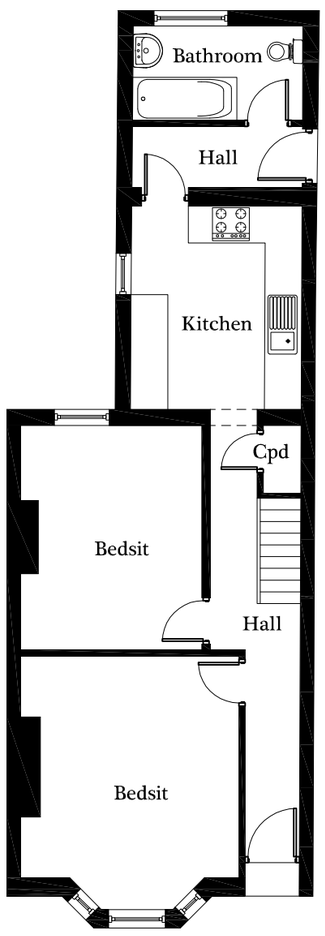


Ground Floor Plan
Prior To Building
Works @ 1:100

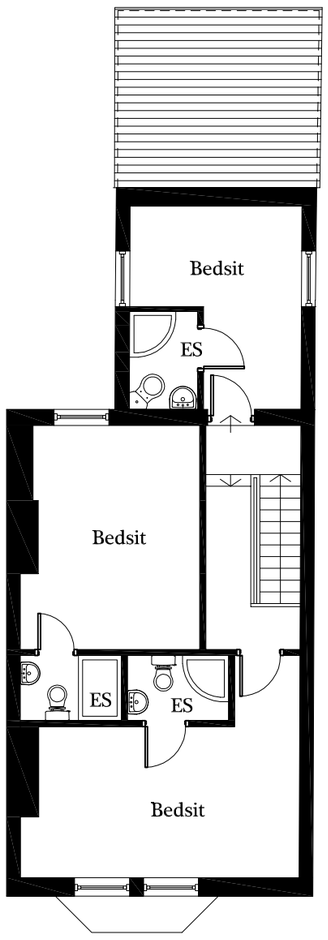


First Floor Plan
Prior To Building
Works @ 1:100

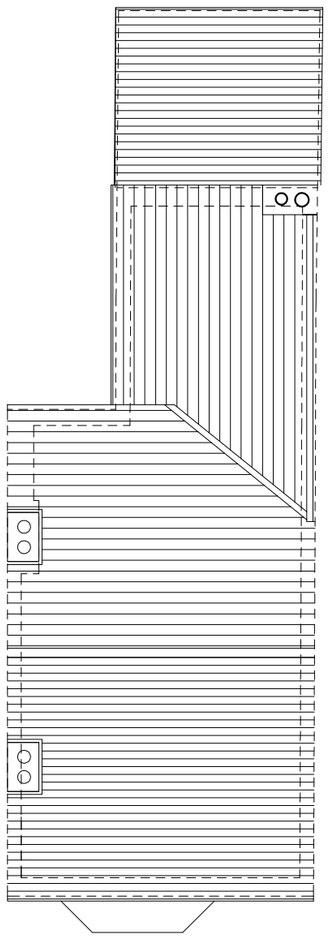

Roof Plan
Prior To Building
Works @ 1:100

GRAHAM ASH ARCHITECTS
CHARTERED ARCHITECTS TOWN PLANNING CONSULTANTS
Graham Ash Architects Ltd
65 Leigh Road, Eastleigh, Hampshire SO50 9DF
TELEPHONE 01794 518706 Or 07768 453105
EMAIL: Info@grahamasharchitects.com
WEBSITE: www.grahamasharchitects.com

CLIENT: **Mr S Game**

PROJECT: **100 Cranbury Road, Eastleigh, SO50 5HD**

TITLE: **Plans & Elevations Prior To Building Works**

| DESIGNED BY | DATE | DRWN / DTALD BY: |
|---|---|---|
| GA | 26-7-16 | JAT |
| SCALE 1:100 | PLOTTED 26-7-16 | REV. |

SCALE @ 1:100 0 1 2 3 4 5m

PURPOSE OF ISSUE: ☐ information ☑ approval ☐ tender ☐ construction

DWG. NO. **16:060:02**