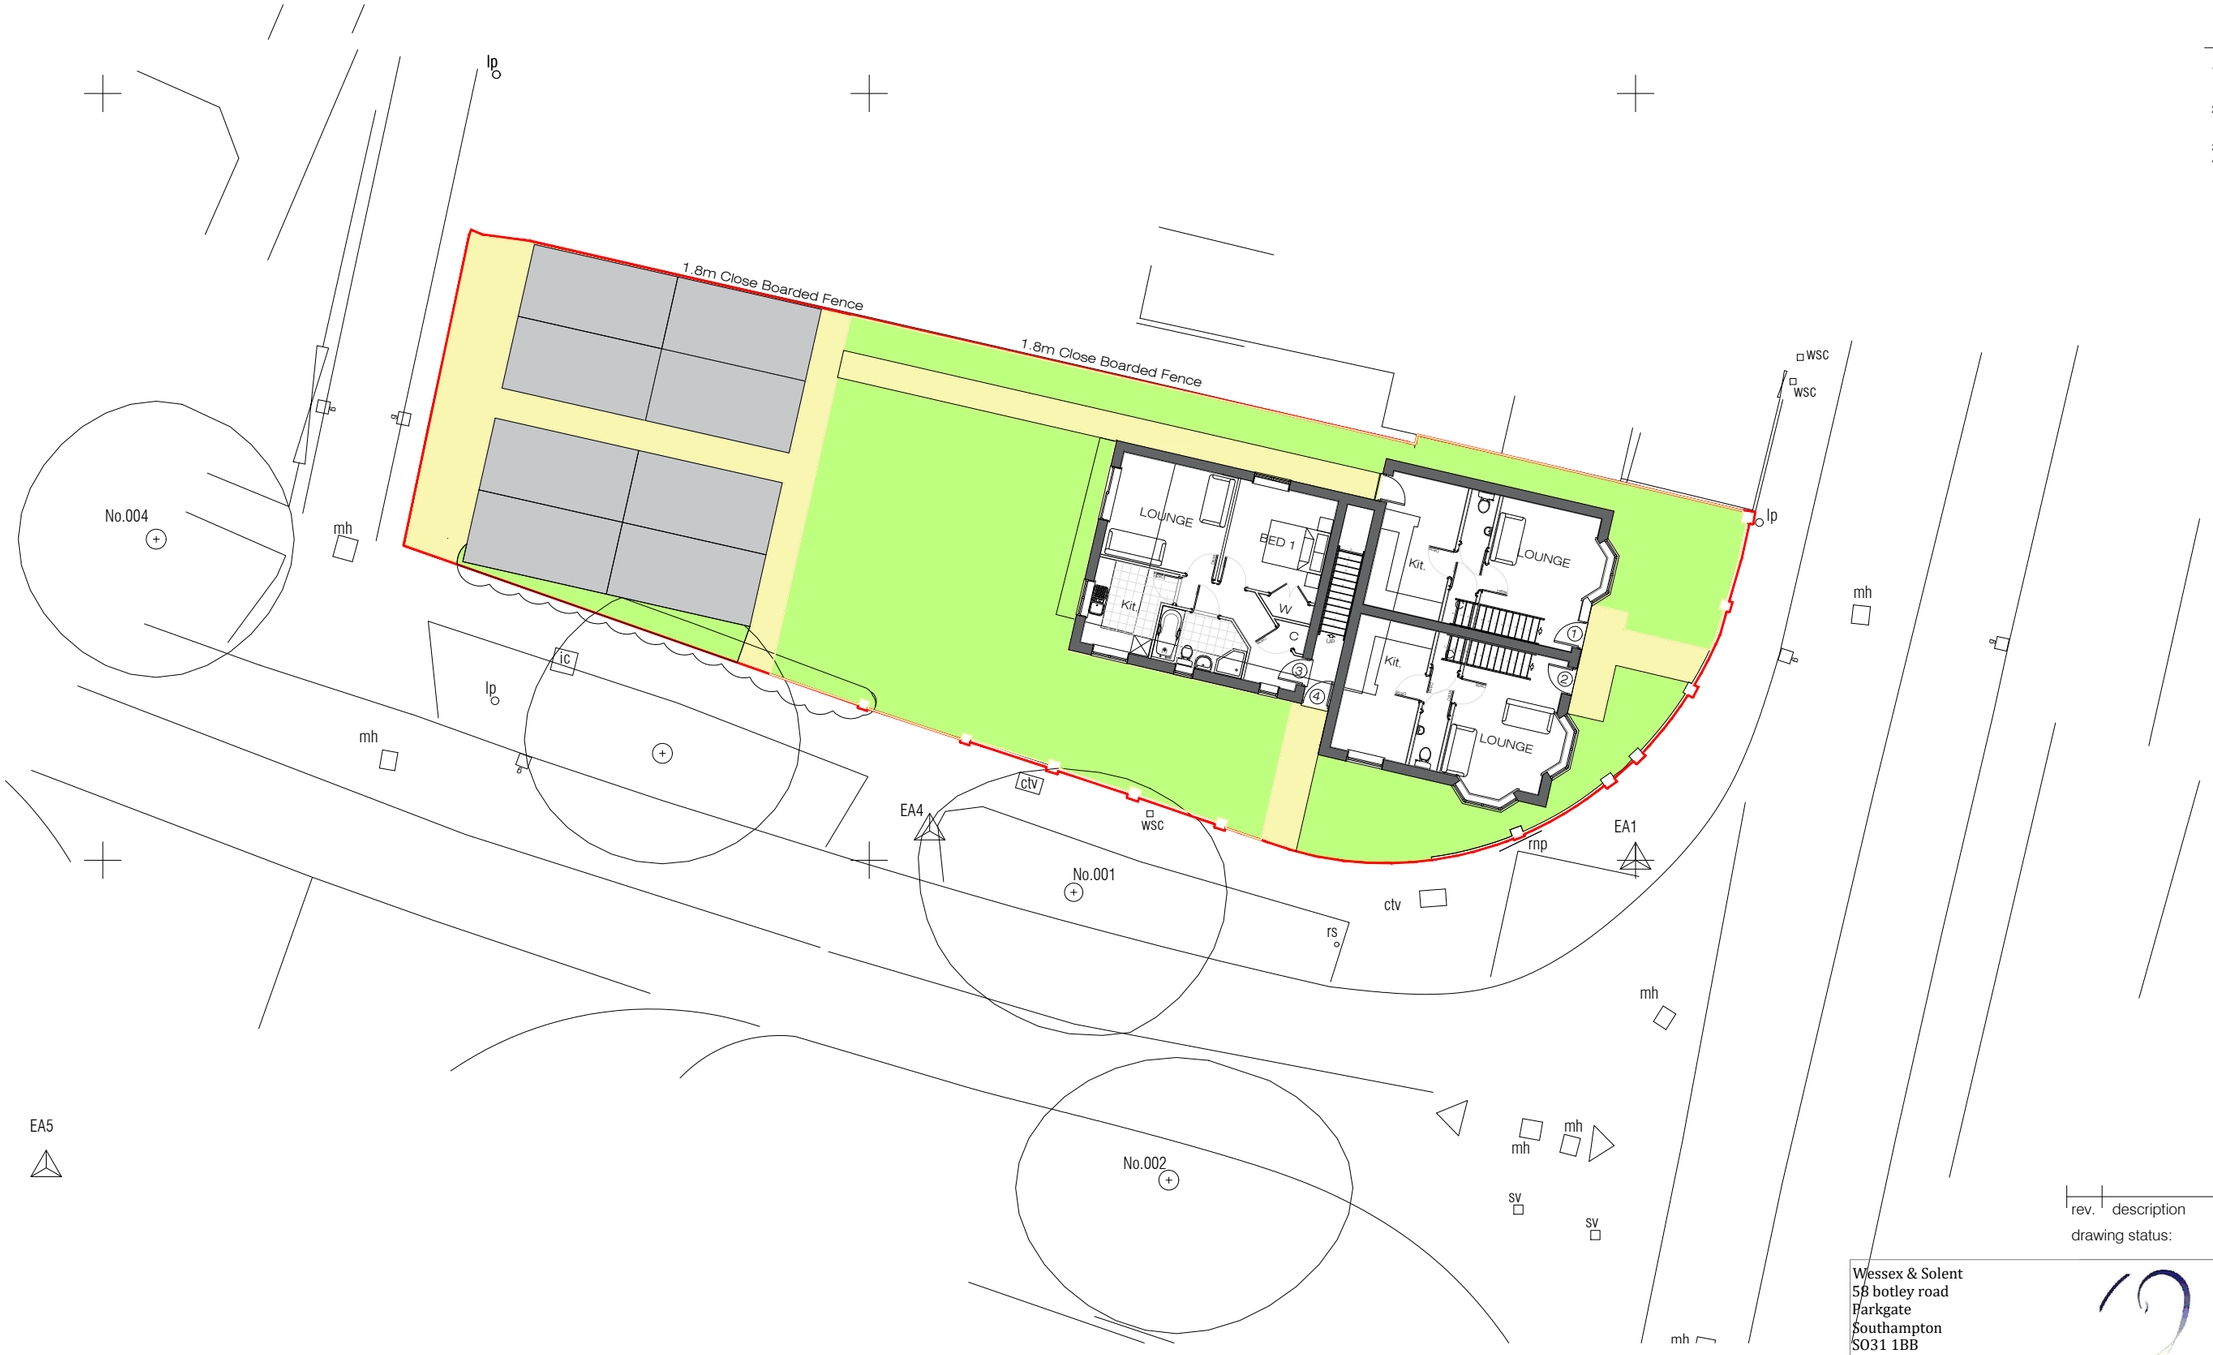


NOTES

© Copyright Reserved

1. This drawing may not be copied, altered or reproduced in any way whatsoever or passed to a third party without written authority.
2. Dimensions to be checked on site prior to commencing any work. Any discrepancies should be reported immediately.
3. Please do not scale these drawings.
4. If in doubt ask.

rev.	description	date	by	ch

drawing status:

Wessex & Solent
58 botley road
Parkgate
Southampton
SO31 1BB

tel: 01489 560426
mob: 07771 355742
e-mail info@wessexsolent.co.uk

WESSEX AND SOLENT

PROJECT DESCRIPTION:
4 NEW 1 BEDROOM APARTMENTS

DRAWING TITLE:
PROPOSED SITE PLAN

ADDRESS:
37 TWYFORD ROAD
EASTLEIGH

CLIENT:
ELITE MURPHY

SCALE:
1:200

FIRST DRAWN:
AUGUST 2015

DRAWING No.
WS-1125-03

REVISION:
B