14 REGENT ROAD, SO53

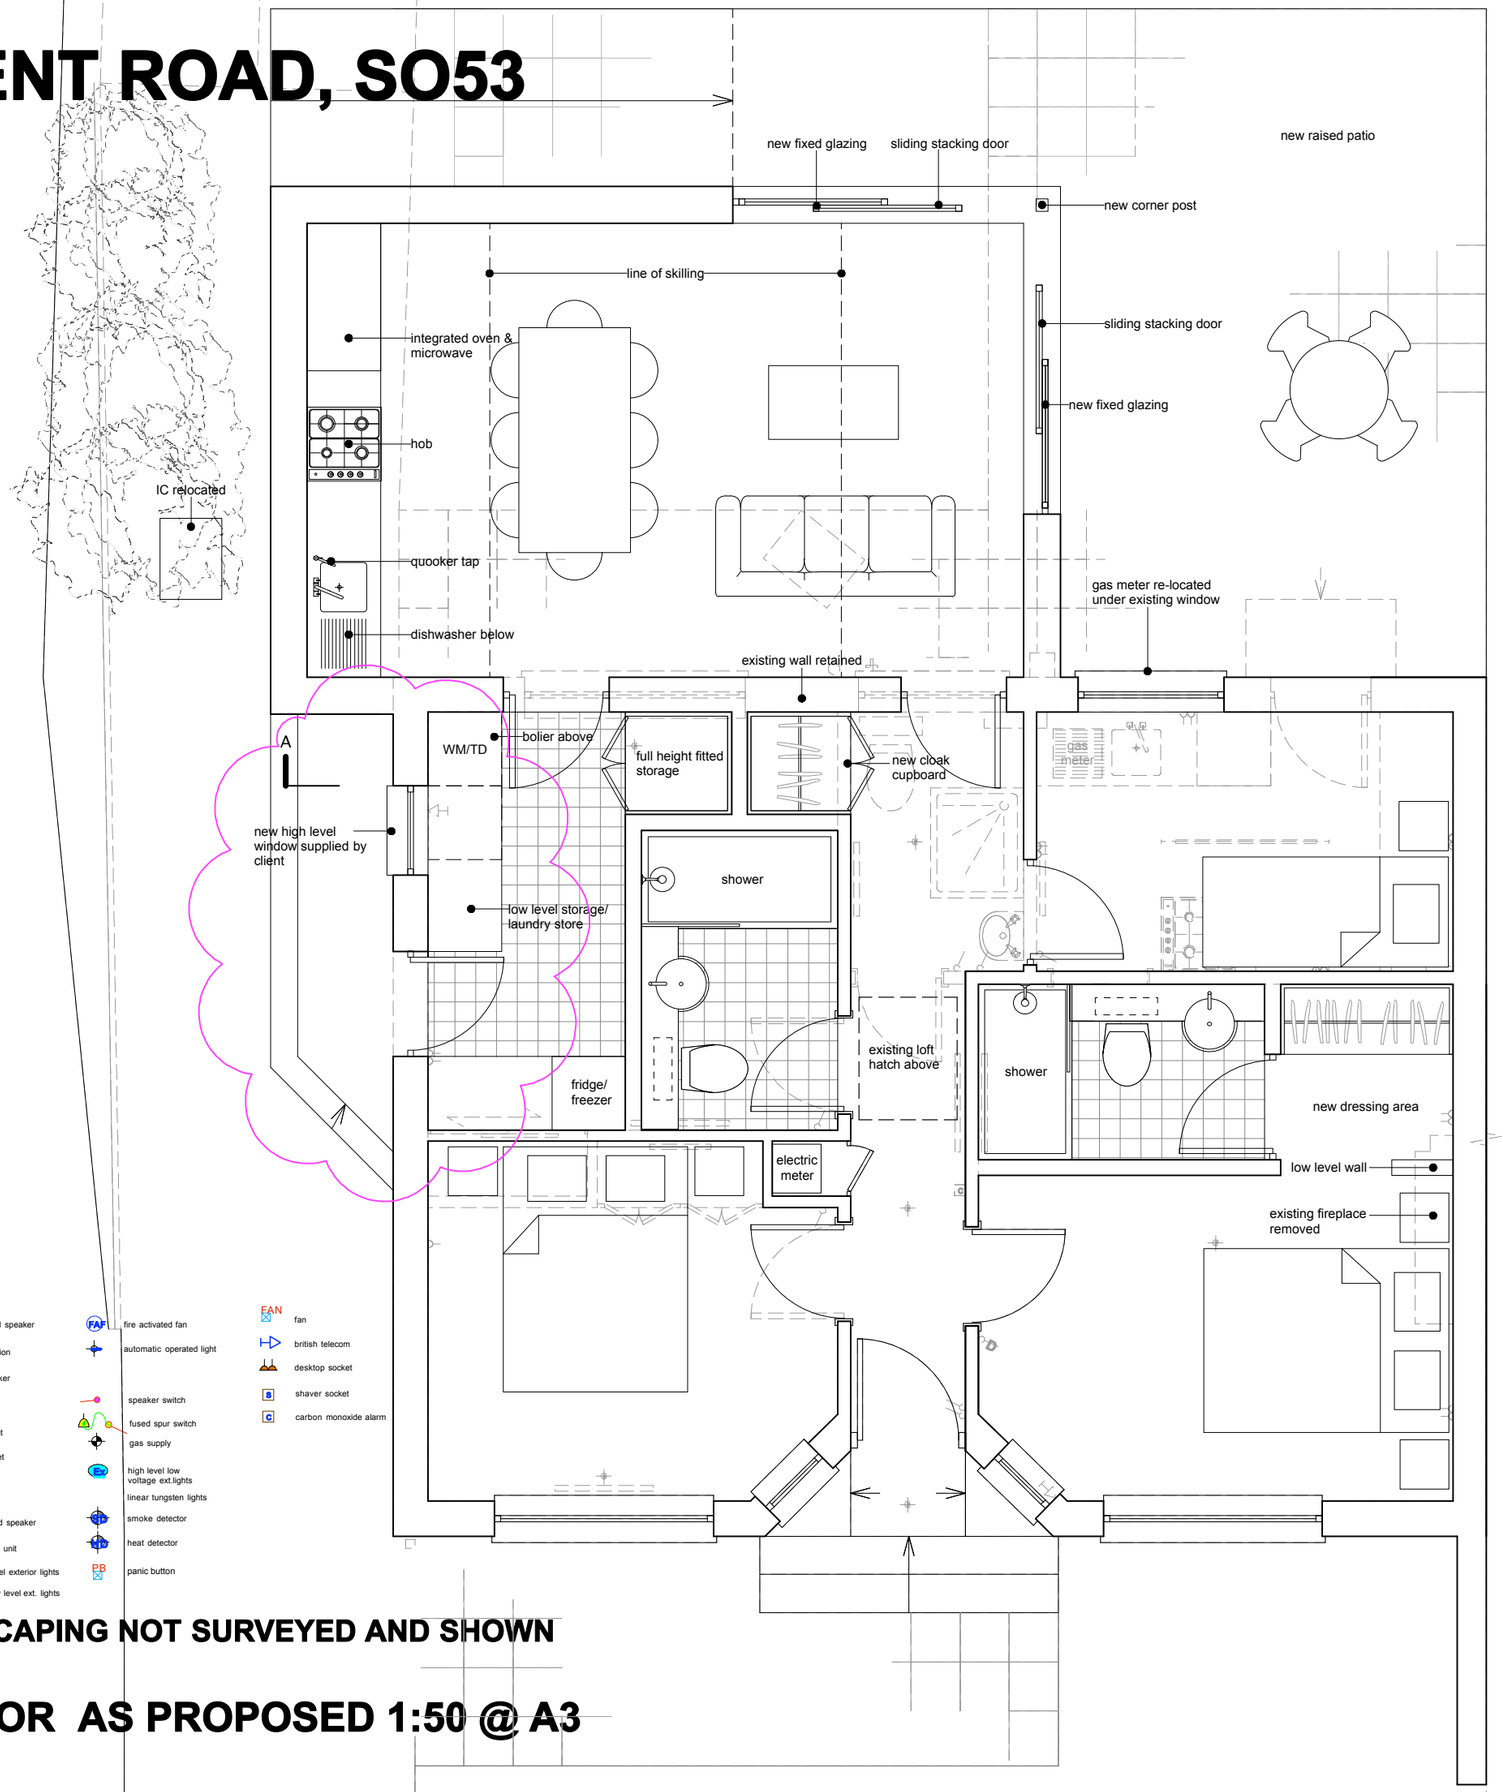

Key

- recessed light
- spotlight
- moisture proof light
- dimmer switch
- 2-way switch
- up lighter
- pendant light
- picture light
- fluorescent strip lights
- PIR
- sub woofer
- movable exterior spike light
- wall light
- wall mounted speaker
- hob/gas ignition
- external speaker
- double socket
- water proof light
- television socket
- thermostat
- ceiling mounted speaker
- air conditioning unit
- circular low level exterior lights
- rectangular low level ext. lights
- fire activated fan
- automatic operated light
- speaker switch
- fused spur switch
- gas supply
- high level low voltage ext.lights
- linear tungsten lights
- smoke detector
- heat detector
- panic button
- fan
- british telecom
- desktop socket
- shaver socket
- carbon monoxide alarm

N.B. HARD LANDSCAPING NOT SURVEYED AND SHOWN INDICATIVELY

GROUND FLOOR AS PROPOSED 1:50 @ A3

N

revision	date	drawn	description
A	04.01.13	AS	external glazed door & external steps added to utility room, utility window re-located

LA HALLY ARCHITECT
38 LEIGH ROAD EASTLEIGH SO50 9DT
07789 300 937 02380 616 698
www.lahally.com design@lahally.com

DRAWING STATUS: ISSUED FOR PLANNING

client: MS. CATHERINE BOULTING

job: 14 REGENT ROAD, SO53

drawing: GROUND FLOOR AS PROPOSED

date	drawn	scale	drawing no	rev.
JAN 2013	AS/PT/LH	1:50 @ A3	294.PL.001	