


FRONT, WEST FACING, ELEVATION AS PROPOSED - SCALE 1:50

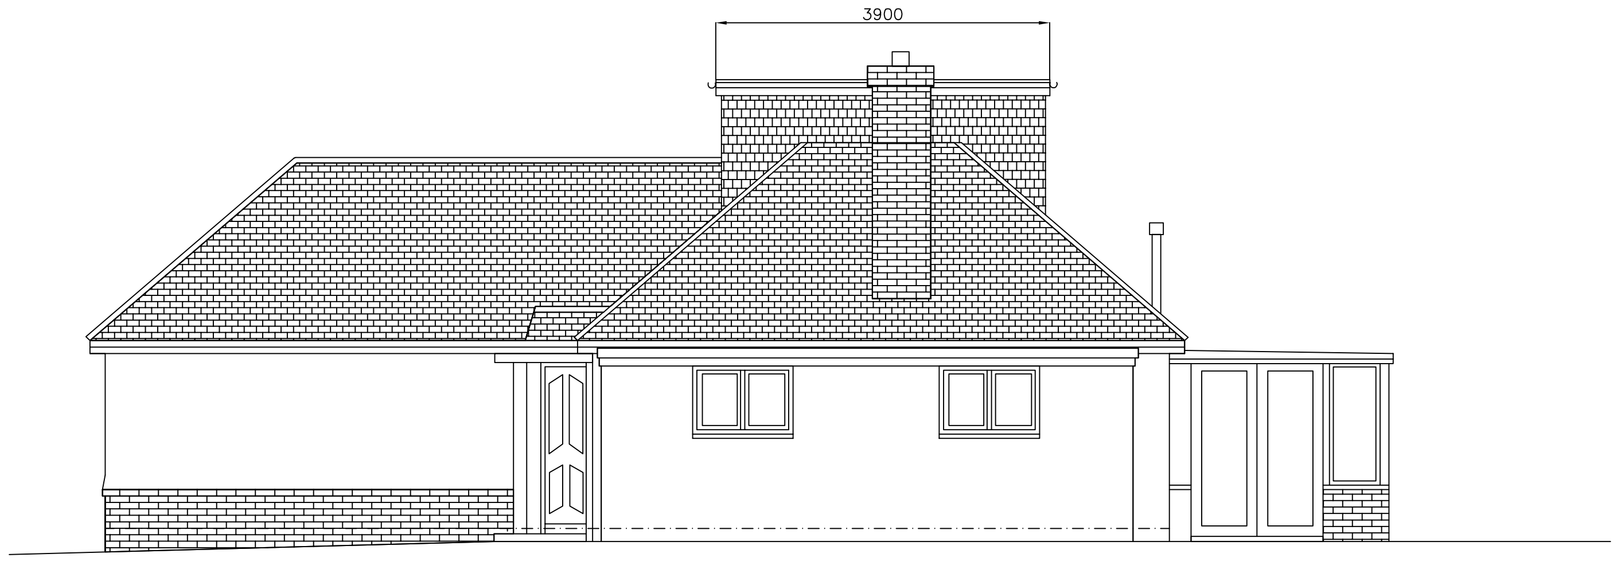

SIDE, SOUTH FACING, ELEVATION AS PROPOSED - SCALE 1:50



SIDE, NORTH FACING, ELEVATION AS PROPOSED - SCALE 1:50


NOTES:

PROPOSED DORMER WINDOW:-

- TO HAVE TILE HUNG FACES AND CHEEKS IN PLAIN ROOF TILES, COLOUR TO MATCH / BLEND WITH EXISTING.
- TO HAVE TRADITIONAL GREEN / GREY FELTED FLAT ROOFS WITH WHITE FASCIAS AND BLACK RAINWATER GOODS TO MATCH EXISTING
- TO HAVE WHITE UPVC FRAMED DOUBLE GLAZED WINDOWS GENERALLY AS INDICATED AND TO MATCH WITH EXISTING.




REAR, EAST FACING, ELEVATION AS PROPOSED - SCALE 1:50

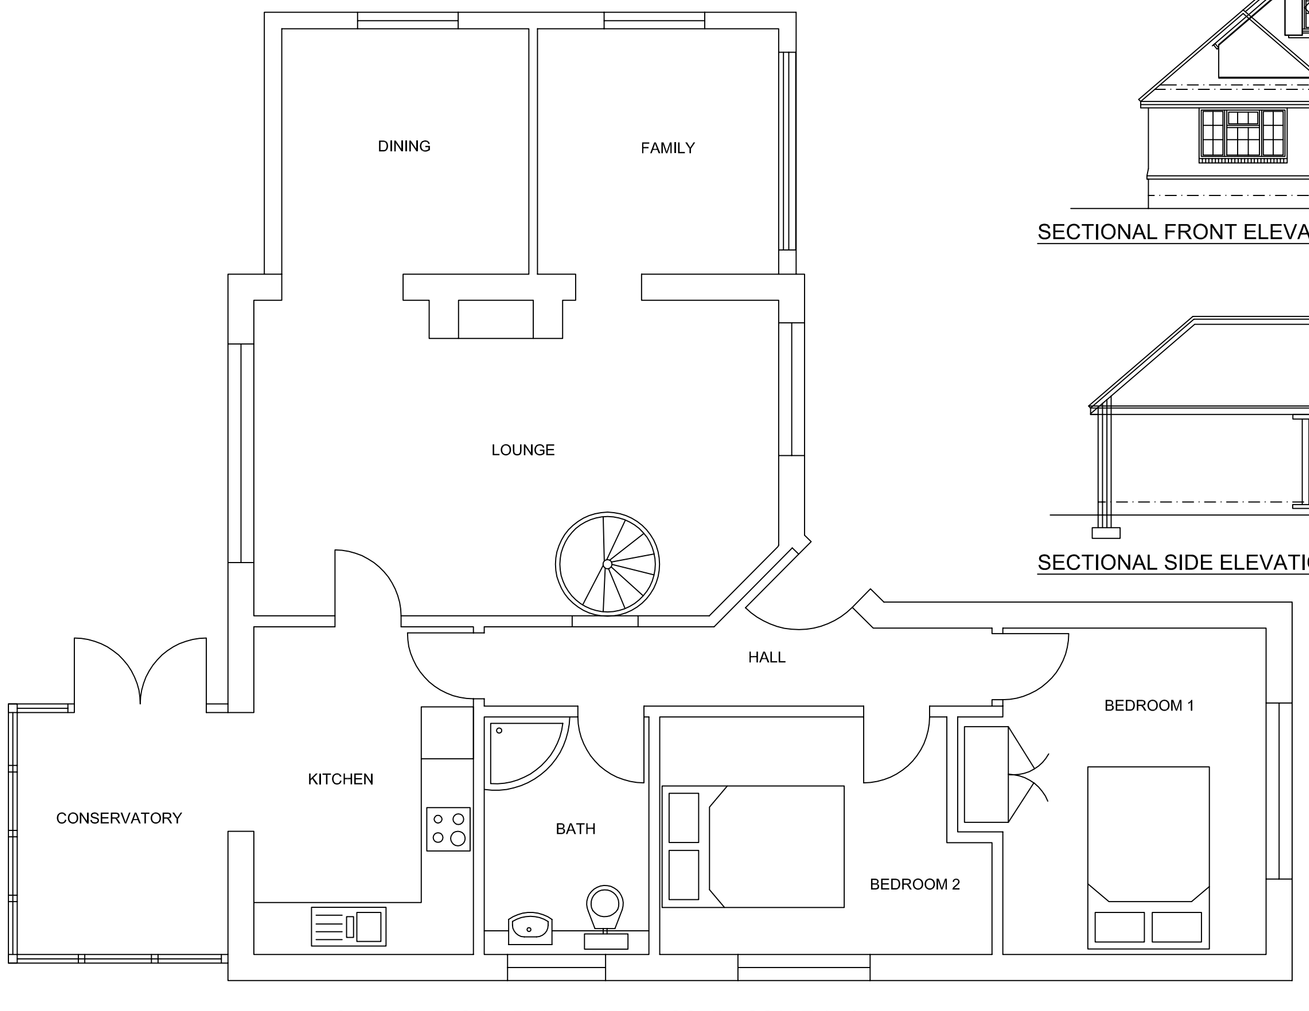


GROUND FLOOR PLAN AS PROPOSED - SCALE 1:50



SECTIONAL FRONT ELEVATION AS PROPOSED - SCALE 1:100

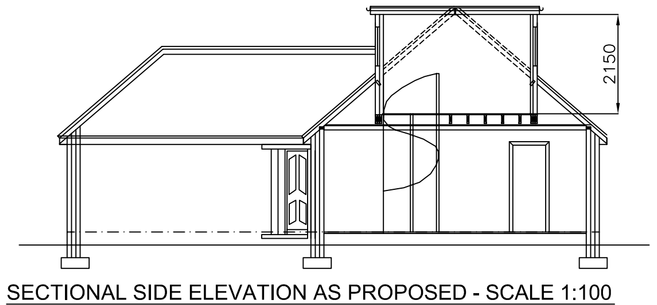

SECTIONAL SIDE ELEVATION AS PROPOSED - SCALE 1:100

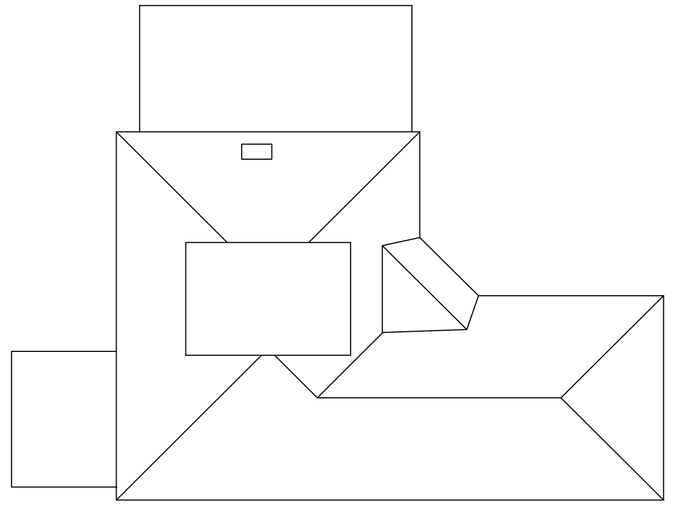

ROOF PLAN AS PROPOSED - SCALE 1:100

FIRST FLOOR PLAN AS PROPOSED - SCALE 1:50

METRES 0 1 2 3 4 5 6 7 8 9 10

BAR SCALE 1:50 @ A1

PLANNING			1 CRABWOOD DRIVE, WEST END, SOUTHAMPTON PROPOSED LOFT CONVERSION WITH DORMER REVISED PLANS AND ELEVATIONS SCALES AS SHOWN
A	24.06.15	REVISED PLANS AND ELEVATIONS	
REV	DATE	AMMENDMENT	DRAWING No: CRABWOOD 01 SHEET 2 OF 3 | A