
56 SATCHELL LANE, SO31

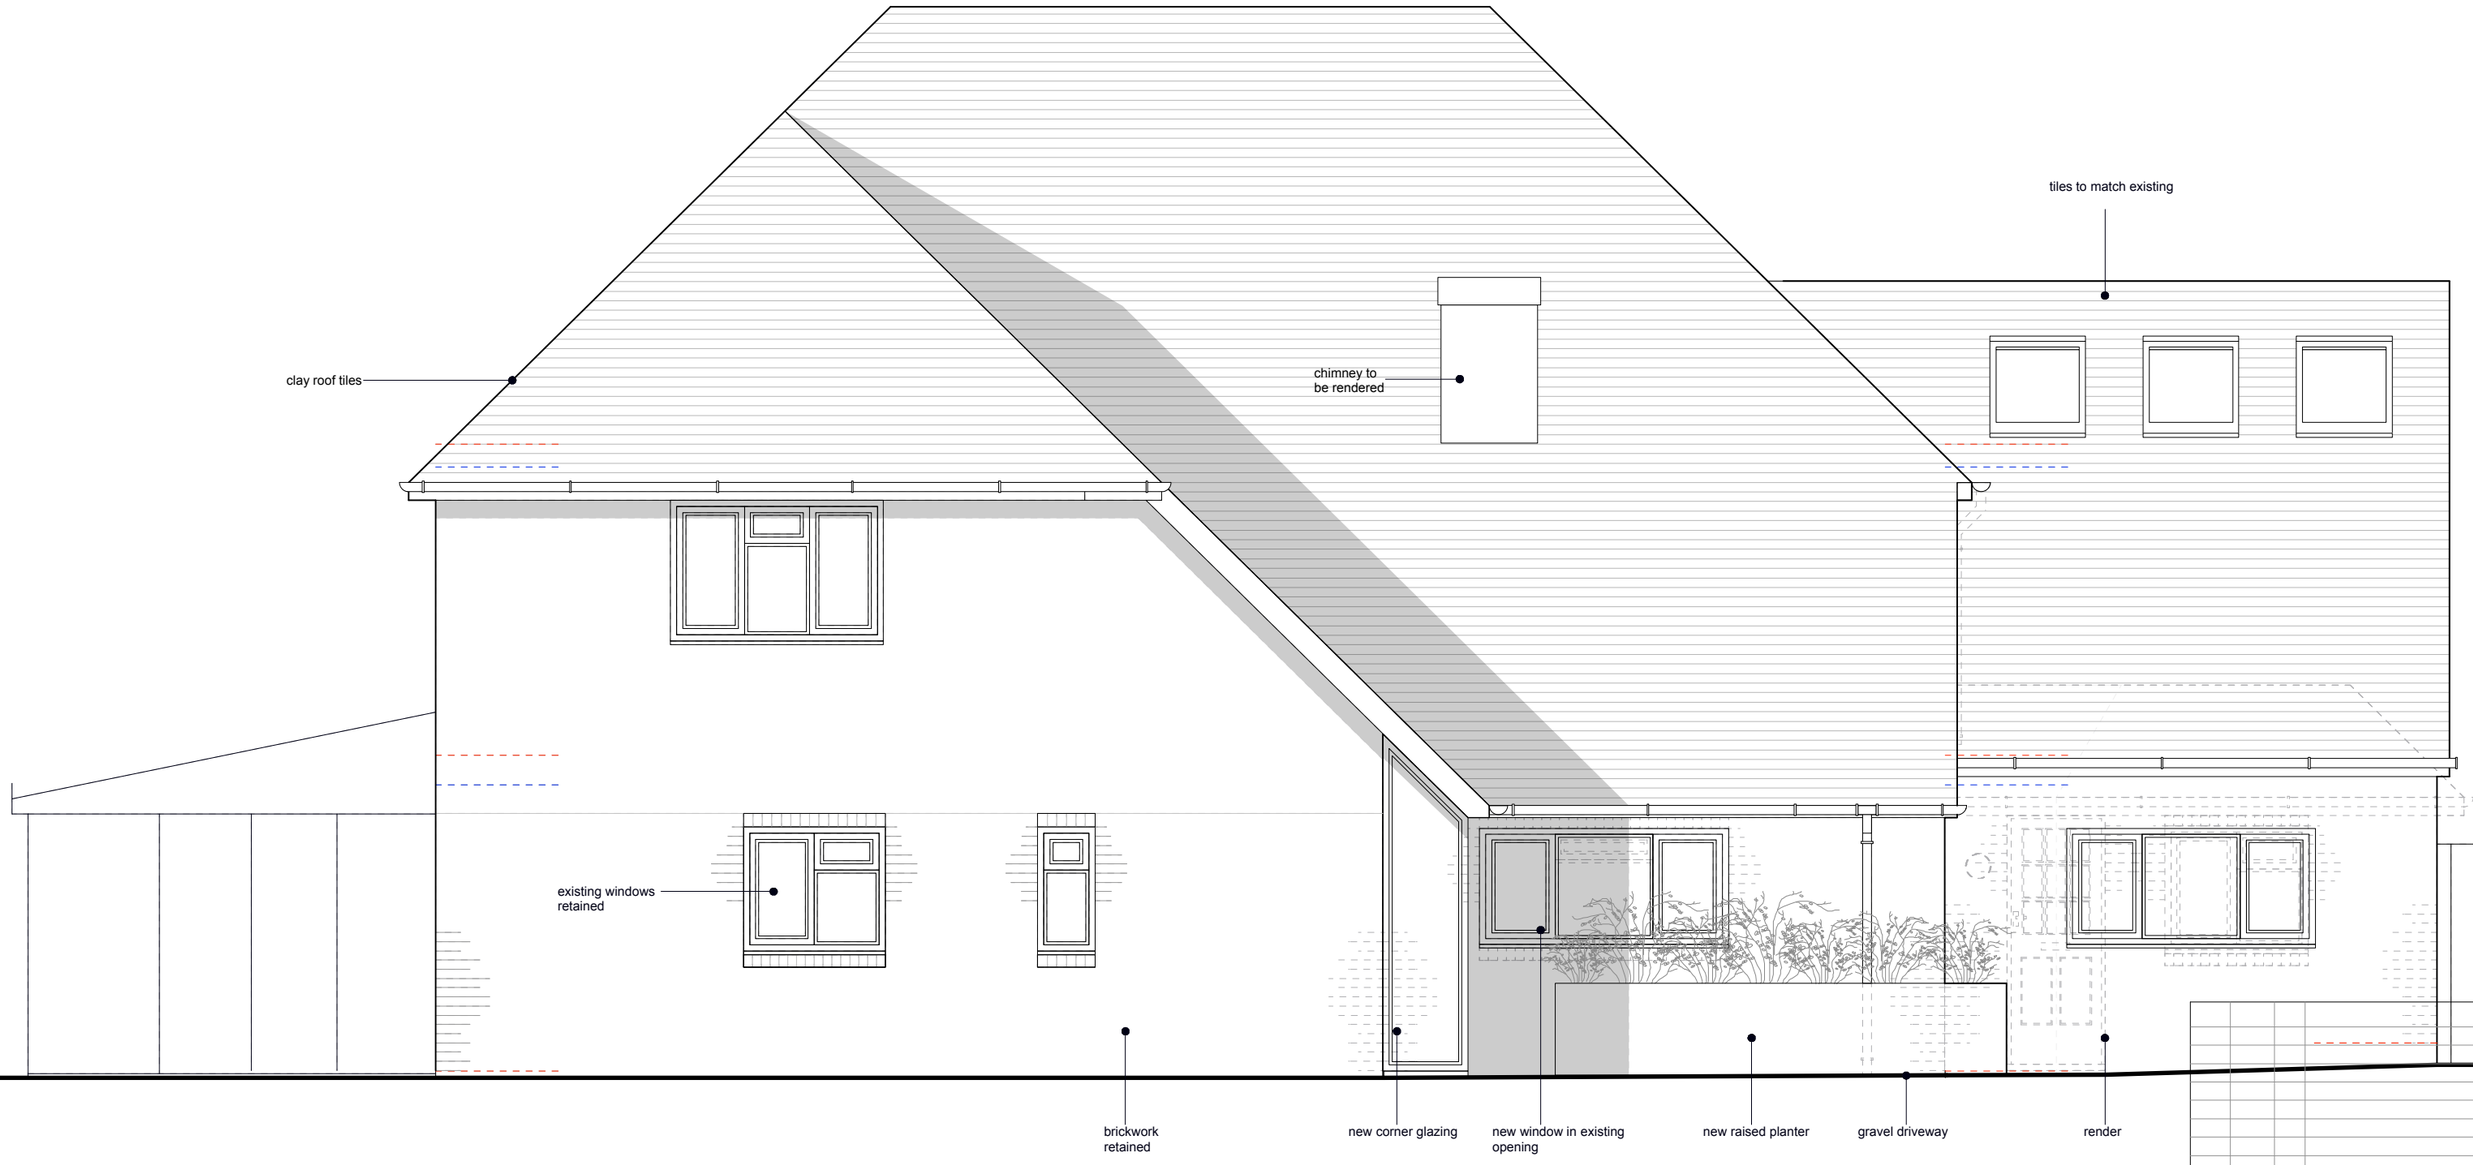

N.B. PARTIAL SURVEY ONLY

FRONT ELEVATION AS PROPOSED 1:50 @ A3

revision	date	drawn	description

LA HALLY ARCHITECT

38 LEIGH ROAD EASTLEIGH SO50 9DT
07789 300 937 02380 616 698
www.lahally.com design@lahally.com

DRAWING STATUS: ISSUED FOR PLANNING

client: MR. & MRS. LANE

job: 56 SATCHELL LANE, SO31

drawing: FRONT ELEVATION AS PROPOSED

date	drawn	scale	drawing no.	rev.
SEP 2015	AS/LH	1:50 @ A3	435.PL.005	