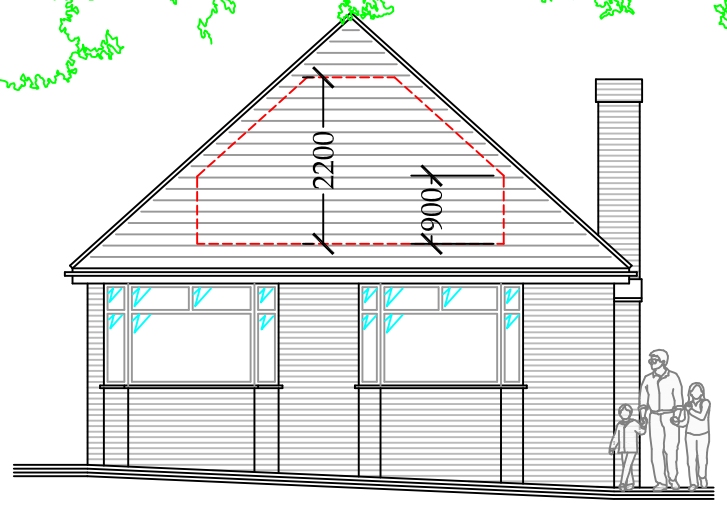

FRONT ELEVATION



SIDE ELEVATION

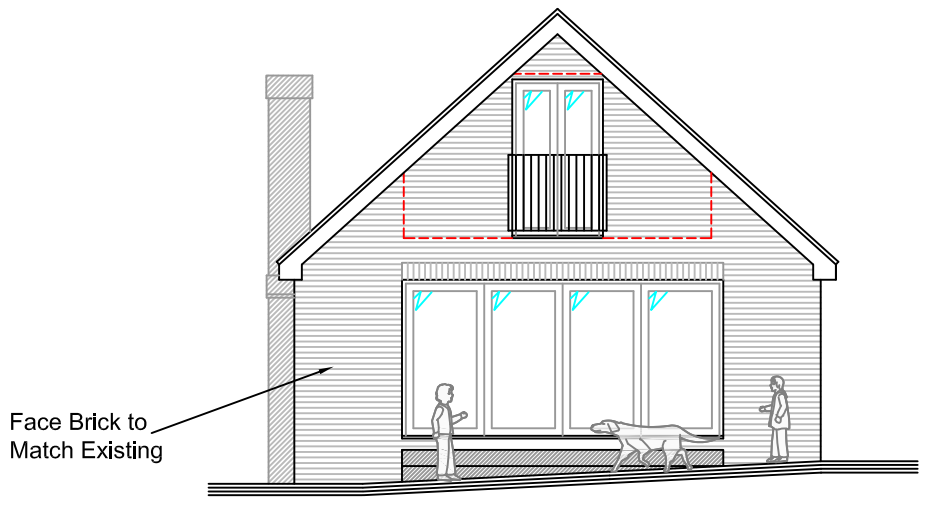

REAR ELEVATION



SIDE ELEVATION

1 0 1 2 3 4 5 6

Scale Bar – Metres

Drg.Title: PROPOSED ELEVATIONS		Drg.No: 15/2006/P02
Client: Mr & Mrs BUNCE	Location: 15 BRIDGE CLOSE, BURSLEDON, SOUTHAMPTON.	Rev: E
		Scale: 1:100 (A3)
		Drawn by: JSW

COPYRIGHT

JOHN S WARWICK
ARCHITECTURAL CONSULTANT
8 ST JOHNS GLEBE, ROWNHAMS, SOUTHAMPTON
HAMPSHIRE SO16 8AX - EMAIL designanddraw@btinternet.com
PHONE 023 8073 2405