

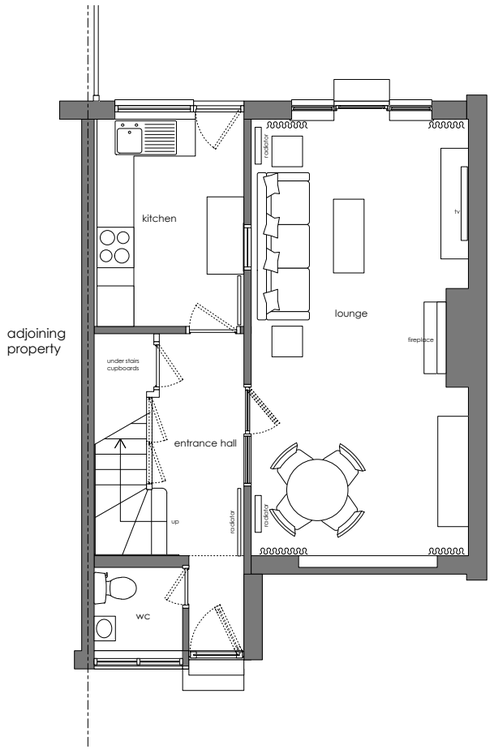


xEXISTING PLAN GROUND FLOOR PLAN SCALE 1:100

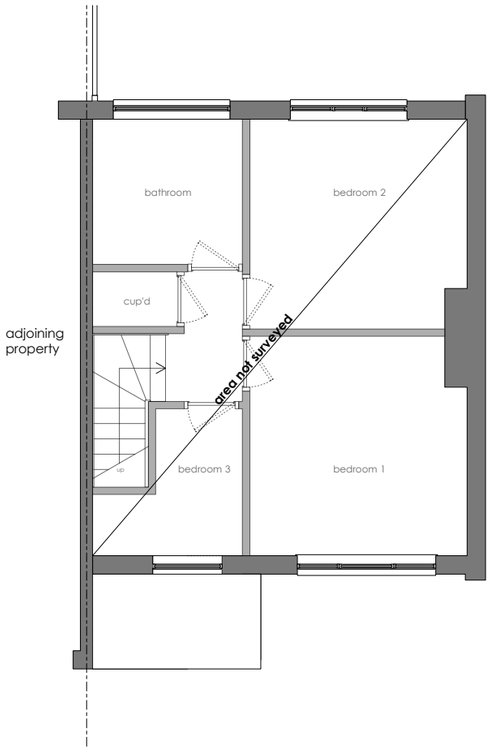


EXISTING PLAN FIRST FLOOR PLAN SCALE 1:100

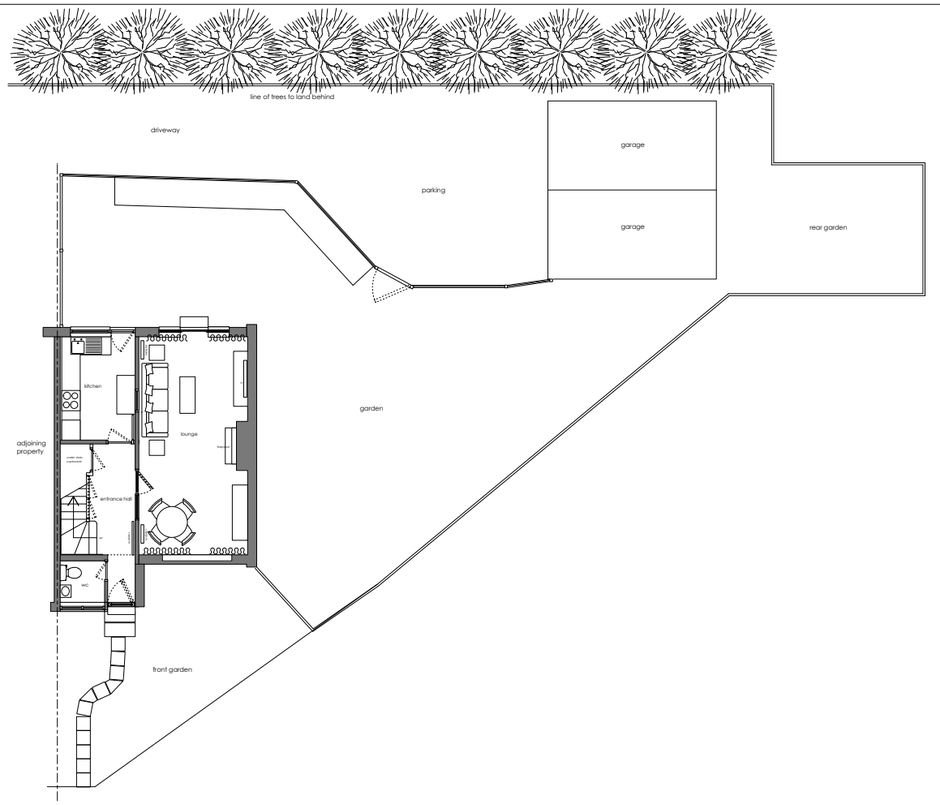


EXISTING SITE PLAN SCALE 1:200



EXISTING ELEVATION - FRONT VIEW SCALE 1:100

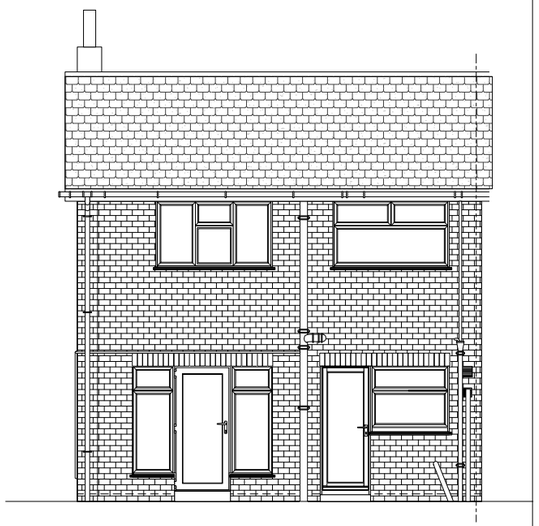

EXISTING ELEVATION - REAR VIEW SCALE 1:100

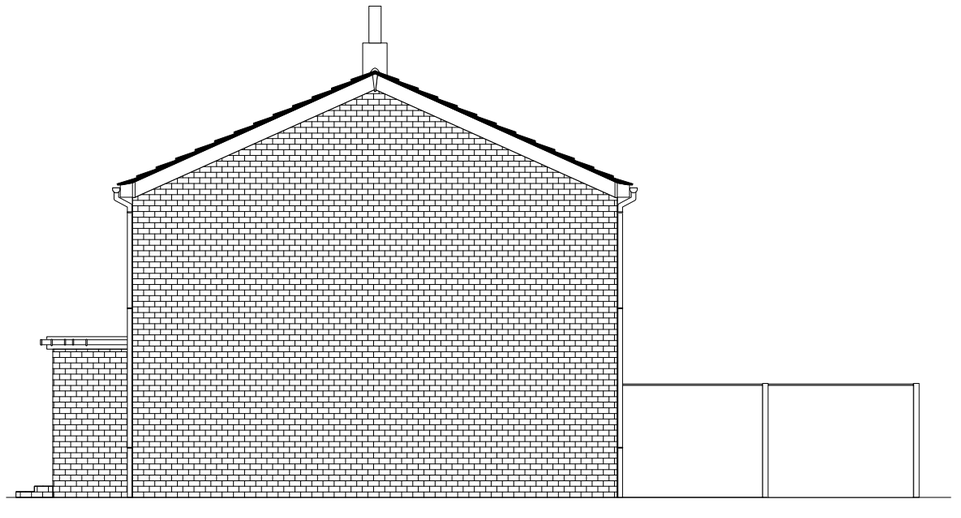

EXISTING ELEVATION - SIDE VIEW SCALE 1:100

GENERAL NOTES

The contractor is required to check and verify all dimensions on site and report any discrepancies in writing to PMD Design before commencing with the work.

All drawings are the property of PMD Design and shall not be reproduced without the consent of PMD Design.

Do not scale from this drawing.

0m 1 2 3 4

REVISION DETAILS	DATE	REV.
-	-	-
-	-	-
-	-	-

This drawing is the copyright of PMD Design and cannot be copied, reproduced or used without prior written premission.

PMDDESIGN

CLIENT
Mr & Mrs Swallow

PROJECT TITLE
SINGLE STOREY EXTENSION

PROJECT ADDRESS
29 Maytree Road, Chandlers Ford, SO53 5RT

DRAWING TITLE	DATE
EXISTING PLANS	29.12.2015
	SCALE 1:100@A3
DRAWING NO. 024.LS01.A01	REV. -