



Existing Front Elevation
1:100

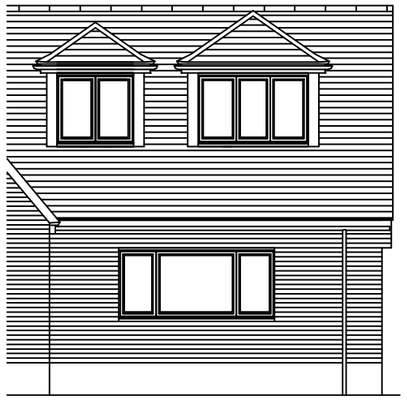


Existing Side Elevation
1:100




Existing Rear Elevation
1:100

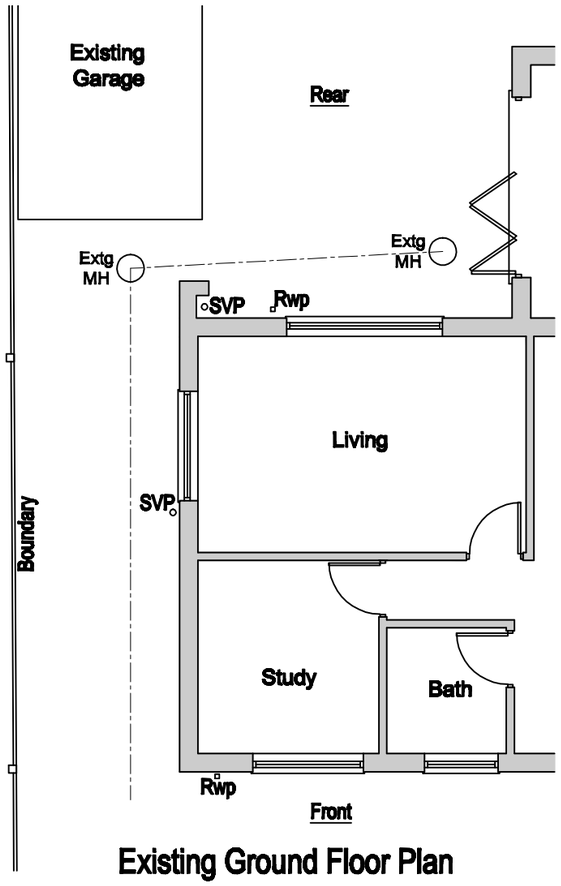

Existing Ground Floor Plan
1:100

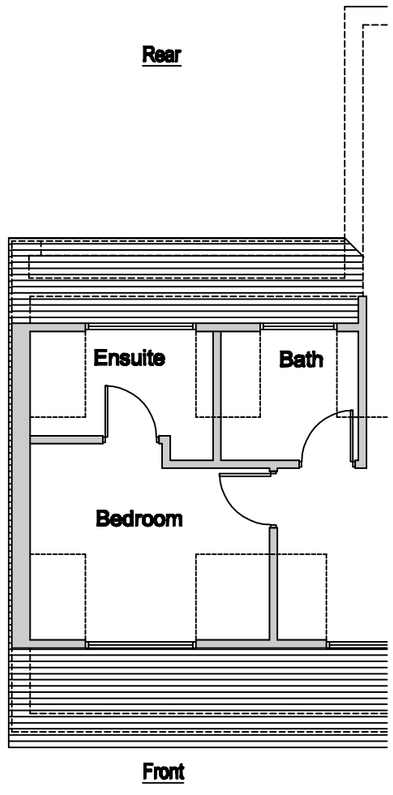

Existing First Floor Plan
1:100

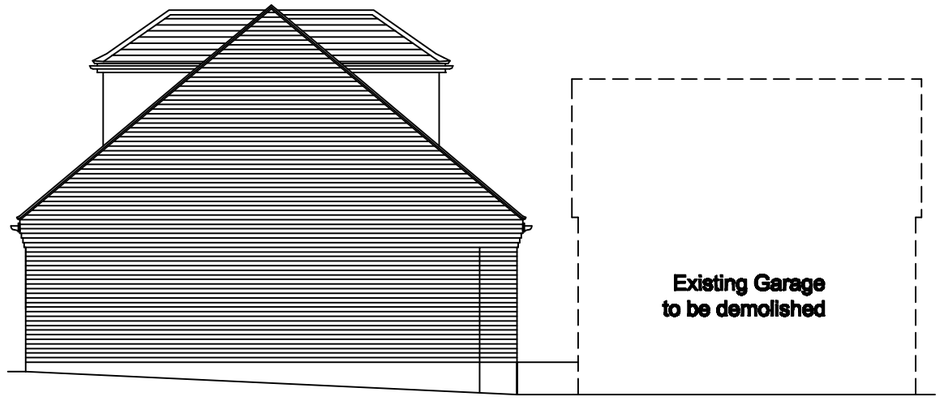

Existing Side Elevation - part shown taken from patio
1:100

SCALE 1:100

0 1 1.5 2 3 4 5 6 7 8 9 10m

Revs:-	Description:-	Date:-	Chkd by:-

Project:-
Side Extension
27 Mortimers Lane
Fair Oak
Eastleigh
Hampshire
So50 7BH

Title:-
Existing Plans and Elevations

Clients:-
Chris Bentley

Scale:-
1:200

Drawn By:-	RA	Checked By:-	
Date:-	01.11.16	Date:-	

Job.No:-	Drg.No:-	Revs:-
Chris/SO50/RA	02	B