

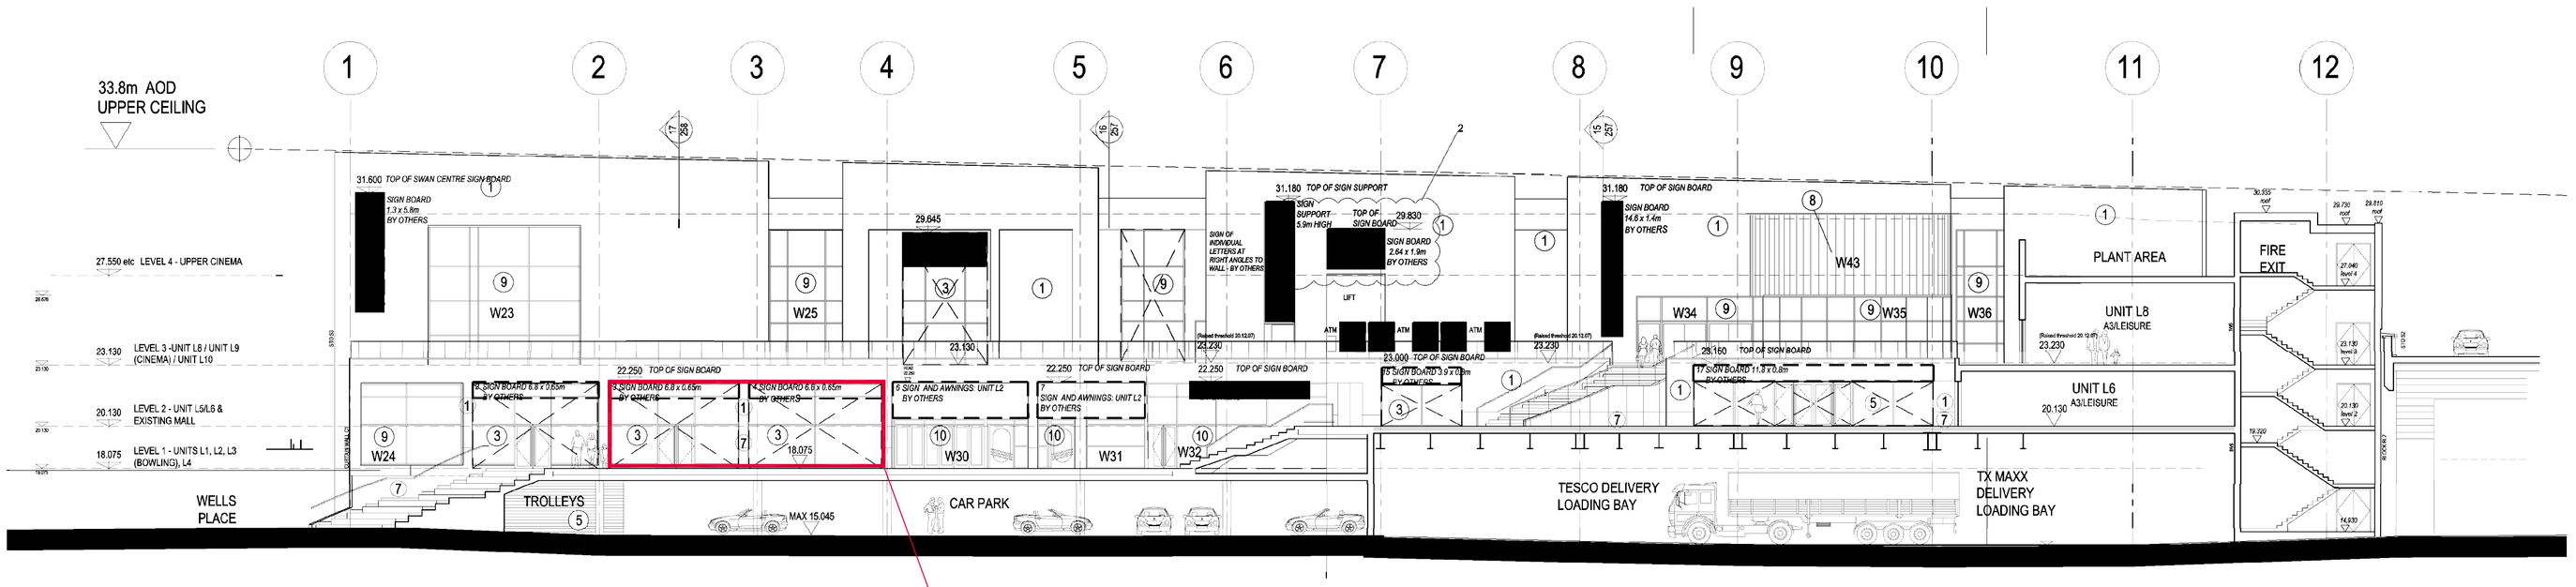


Existing elevation of Centre 1:200

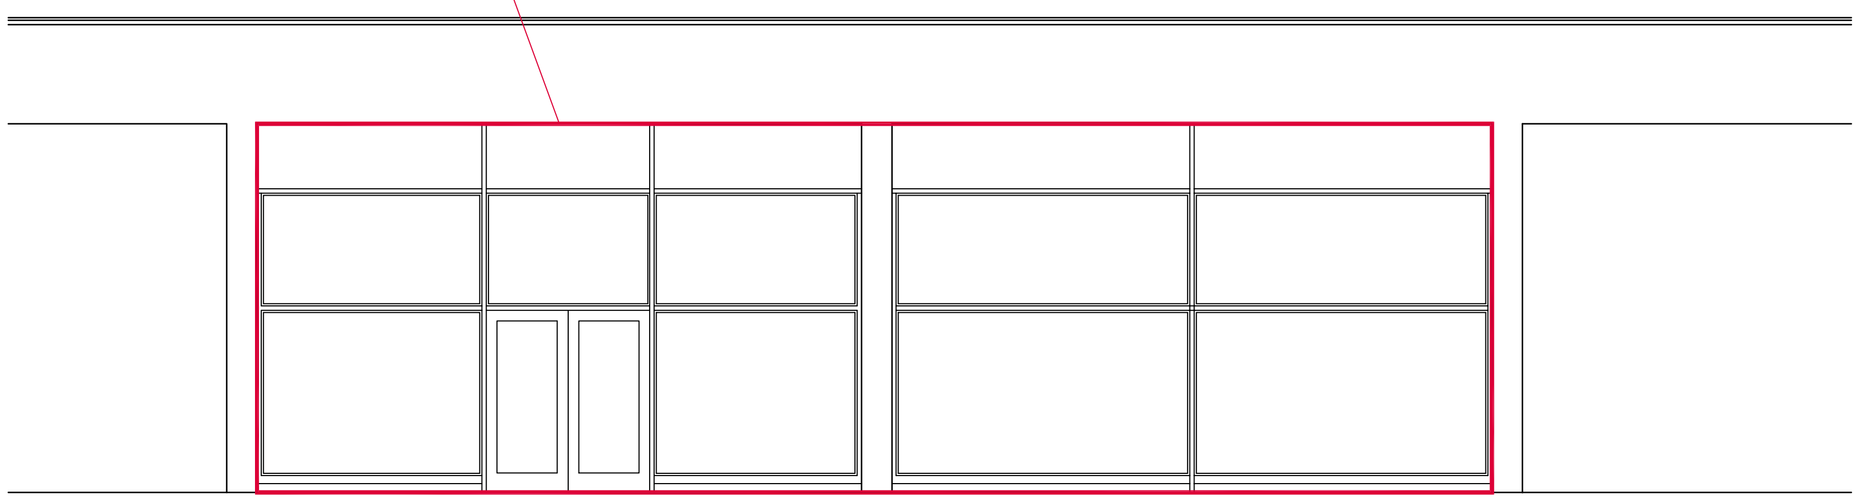

Existing elevation of shop front 1:50

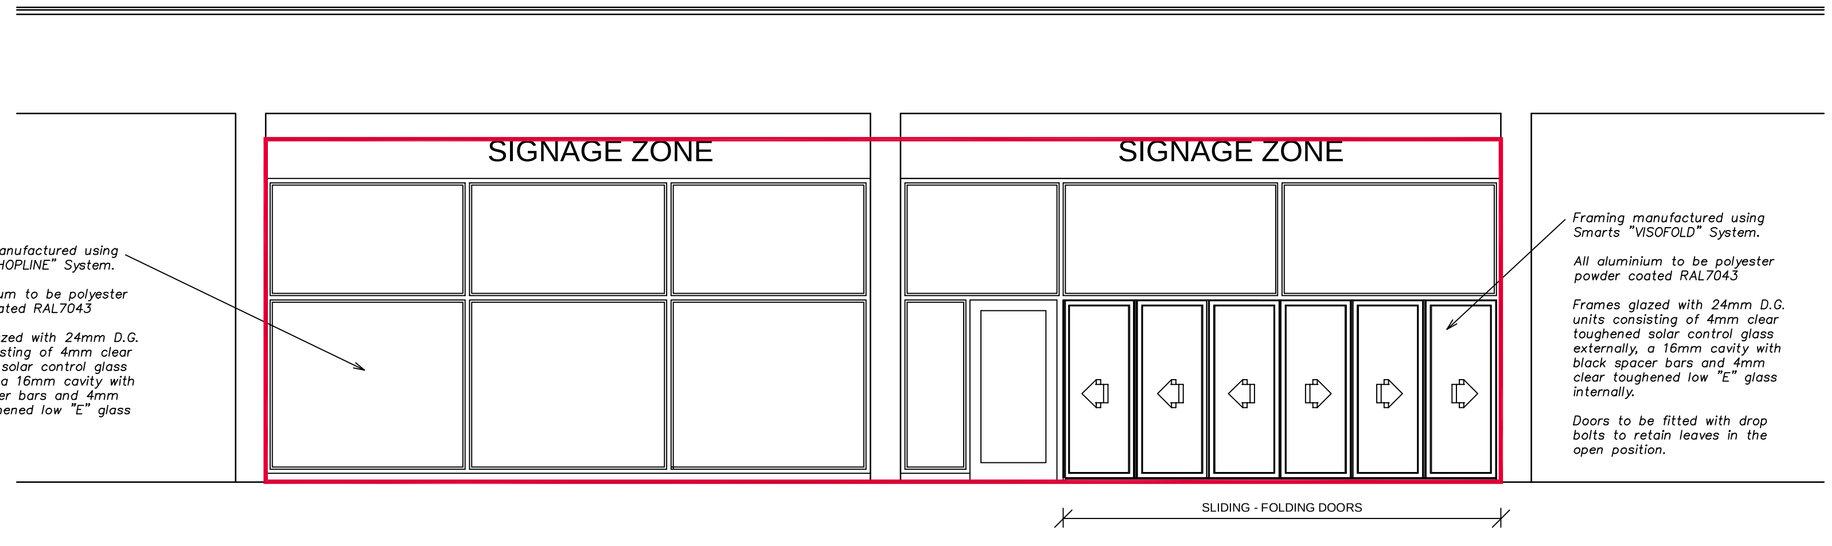

Proposed elevation of shop front 1:50

NOTE:

The Contractor is to check and verify all building and site dimensions, levels and sewer invert levels at connection points before work starts.

This drawing must be read with and checked against any structural or other specialist drawings provided.

The Contractor is to comply in all respects with the current Building Regulations whether or not specifically stated on these drawings.

This drawing is not intended to show details of foundation or ground conditions. Each area of ground relied upon to support the structure depicted must be investigated by the Contractor and suitable methods of foundation be provided.

This drawing is to be read in conjunction with all other standard Mitchells & Butlers specifications and documentation.

© This drawing remains the Copyright of Mitchells & Butlers Retail Limited.

Rev.	Description	By	Date

THE OLD MILL, CASTLE STREET
ONGAR, ESSEX CM5 9JY
TELEPHONE (01277) 368000
FACSIMILE (01277) 368012
EMAIL NAME@DESIGNCOALITION.DEMON.CO.UK

DESIGN COALITION

Mitchells & Butlers Retail Limited
27 Fleet Street
Birmingham
B3 1JP
0870 609 3000

Mitchells & Butlers

Brand: Harvester Salad and Grill

BUN

Site: Unit L1/B
The Swan Centre
Eastleigh

Title: Existing & Proposed Elevations to shop front

Checked	Drawn By	Scale (A1 Plot)	Date
	EAM	Varies	May 11

Arch./Des.	Drawing Number	Rev.
	3184-205	