
Do not scale from this drawing - All dimensions are to be checked on site and any discrepancies to be reported to the architect before construction commences.
If in doubt ask. © This drawing remains the property of Brook Morton Architecture and may not be copied without written authorisation.


(A-04/02/2016-Planning Issue) Revisions

Scale 1:100

0 2m 4m 6m 8m 10m


10' 15' 20' 25' 30'

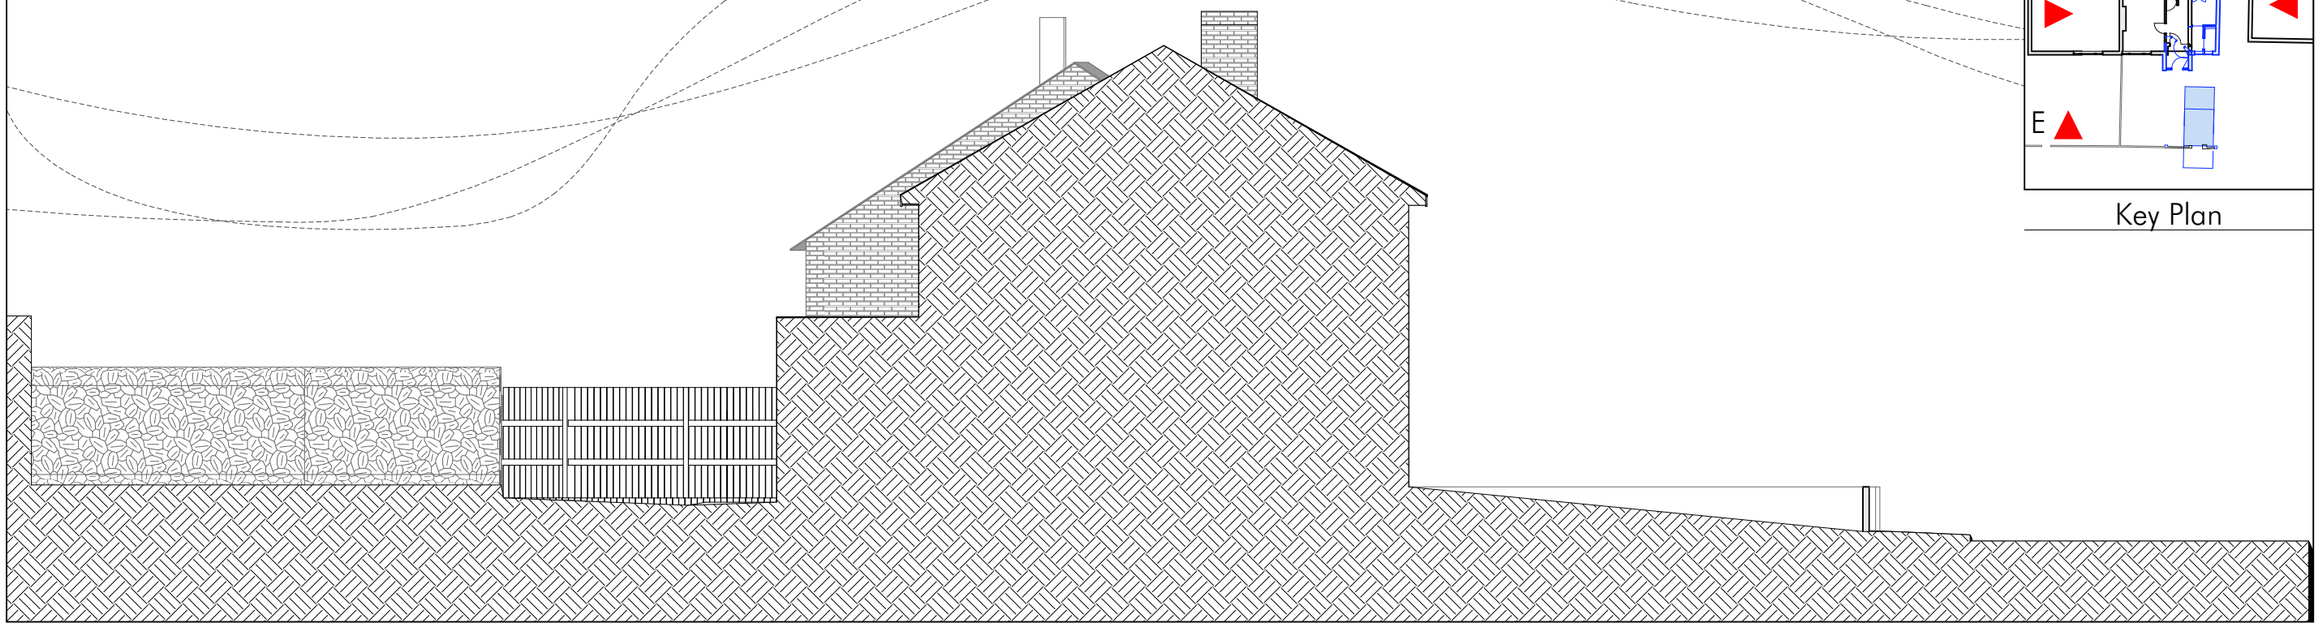

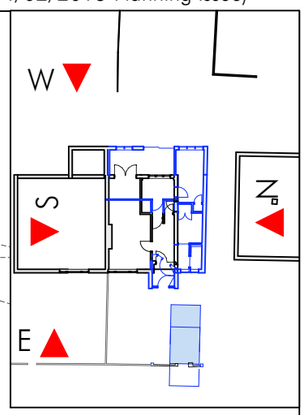

Key Plan

S Existing South Elevation 1:100

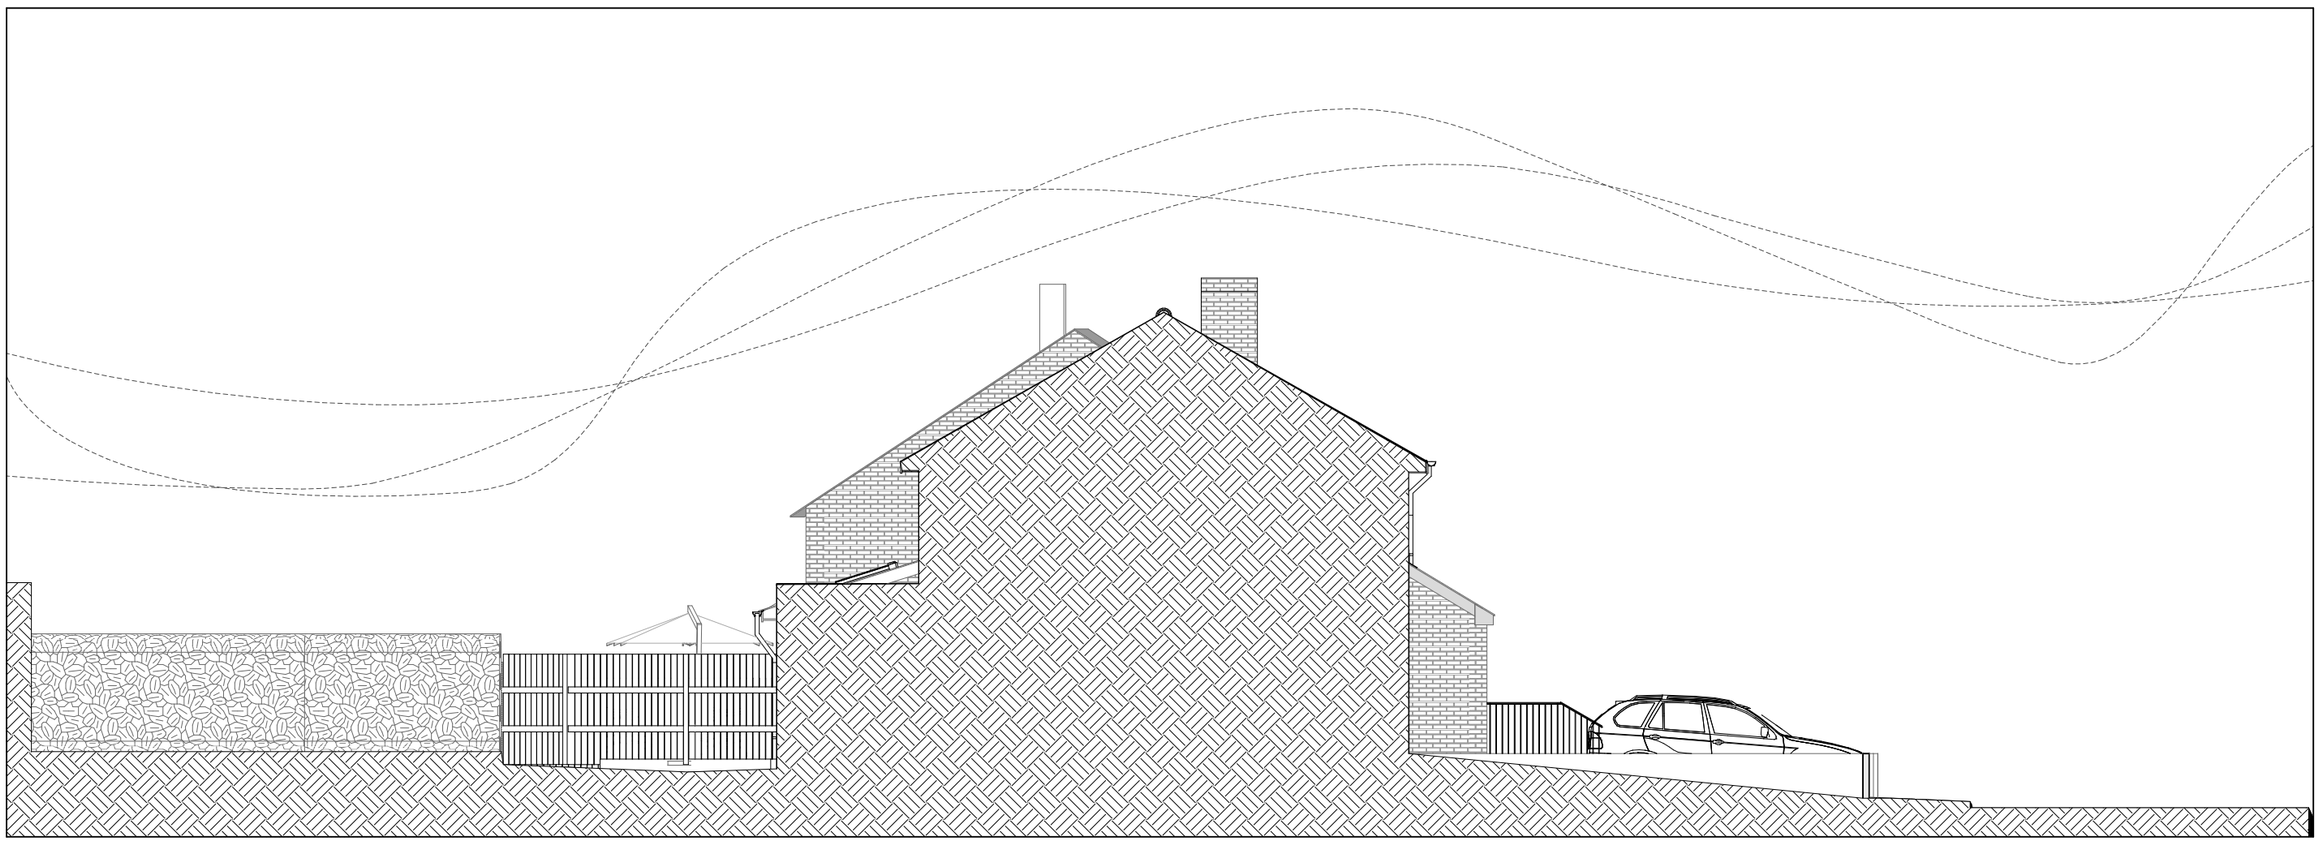

S Proposed South Elevation 1:100

Initial issue 4th February 2016
Scales 1:100 at A3
Drawing No. BMA132/PL09A
SK/PL/BR/CON

Client Joe Adimaly and Nicola Spencer
Project 18a Bursledon Road, Hedge End SO30 0BR

Existing and Proposed South Elevations

29b Stoney Lane
Winchester SO22 6DP
M :07881 911806
nicholas@brookmorton.com
www.brookmorton.com

BROOK MORTON ARCHITECTURE