
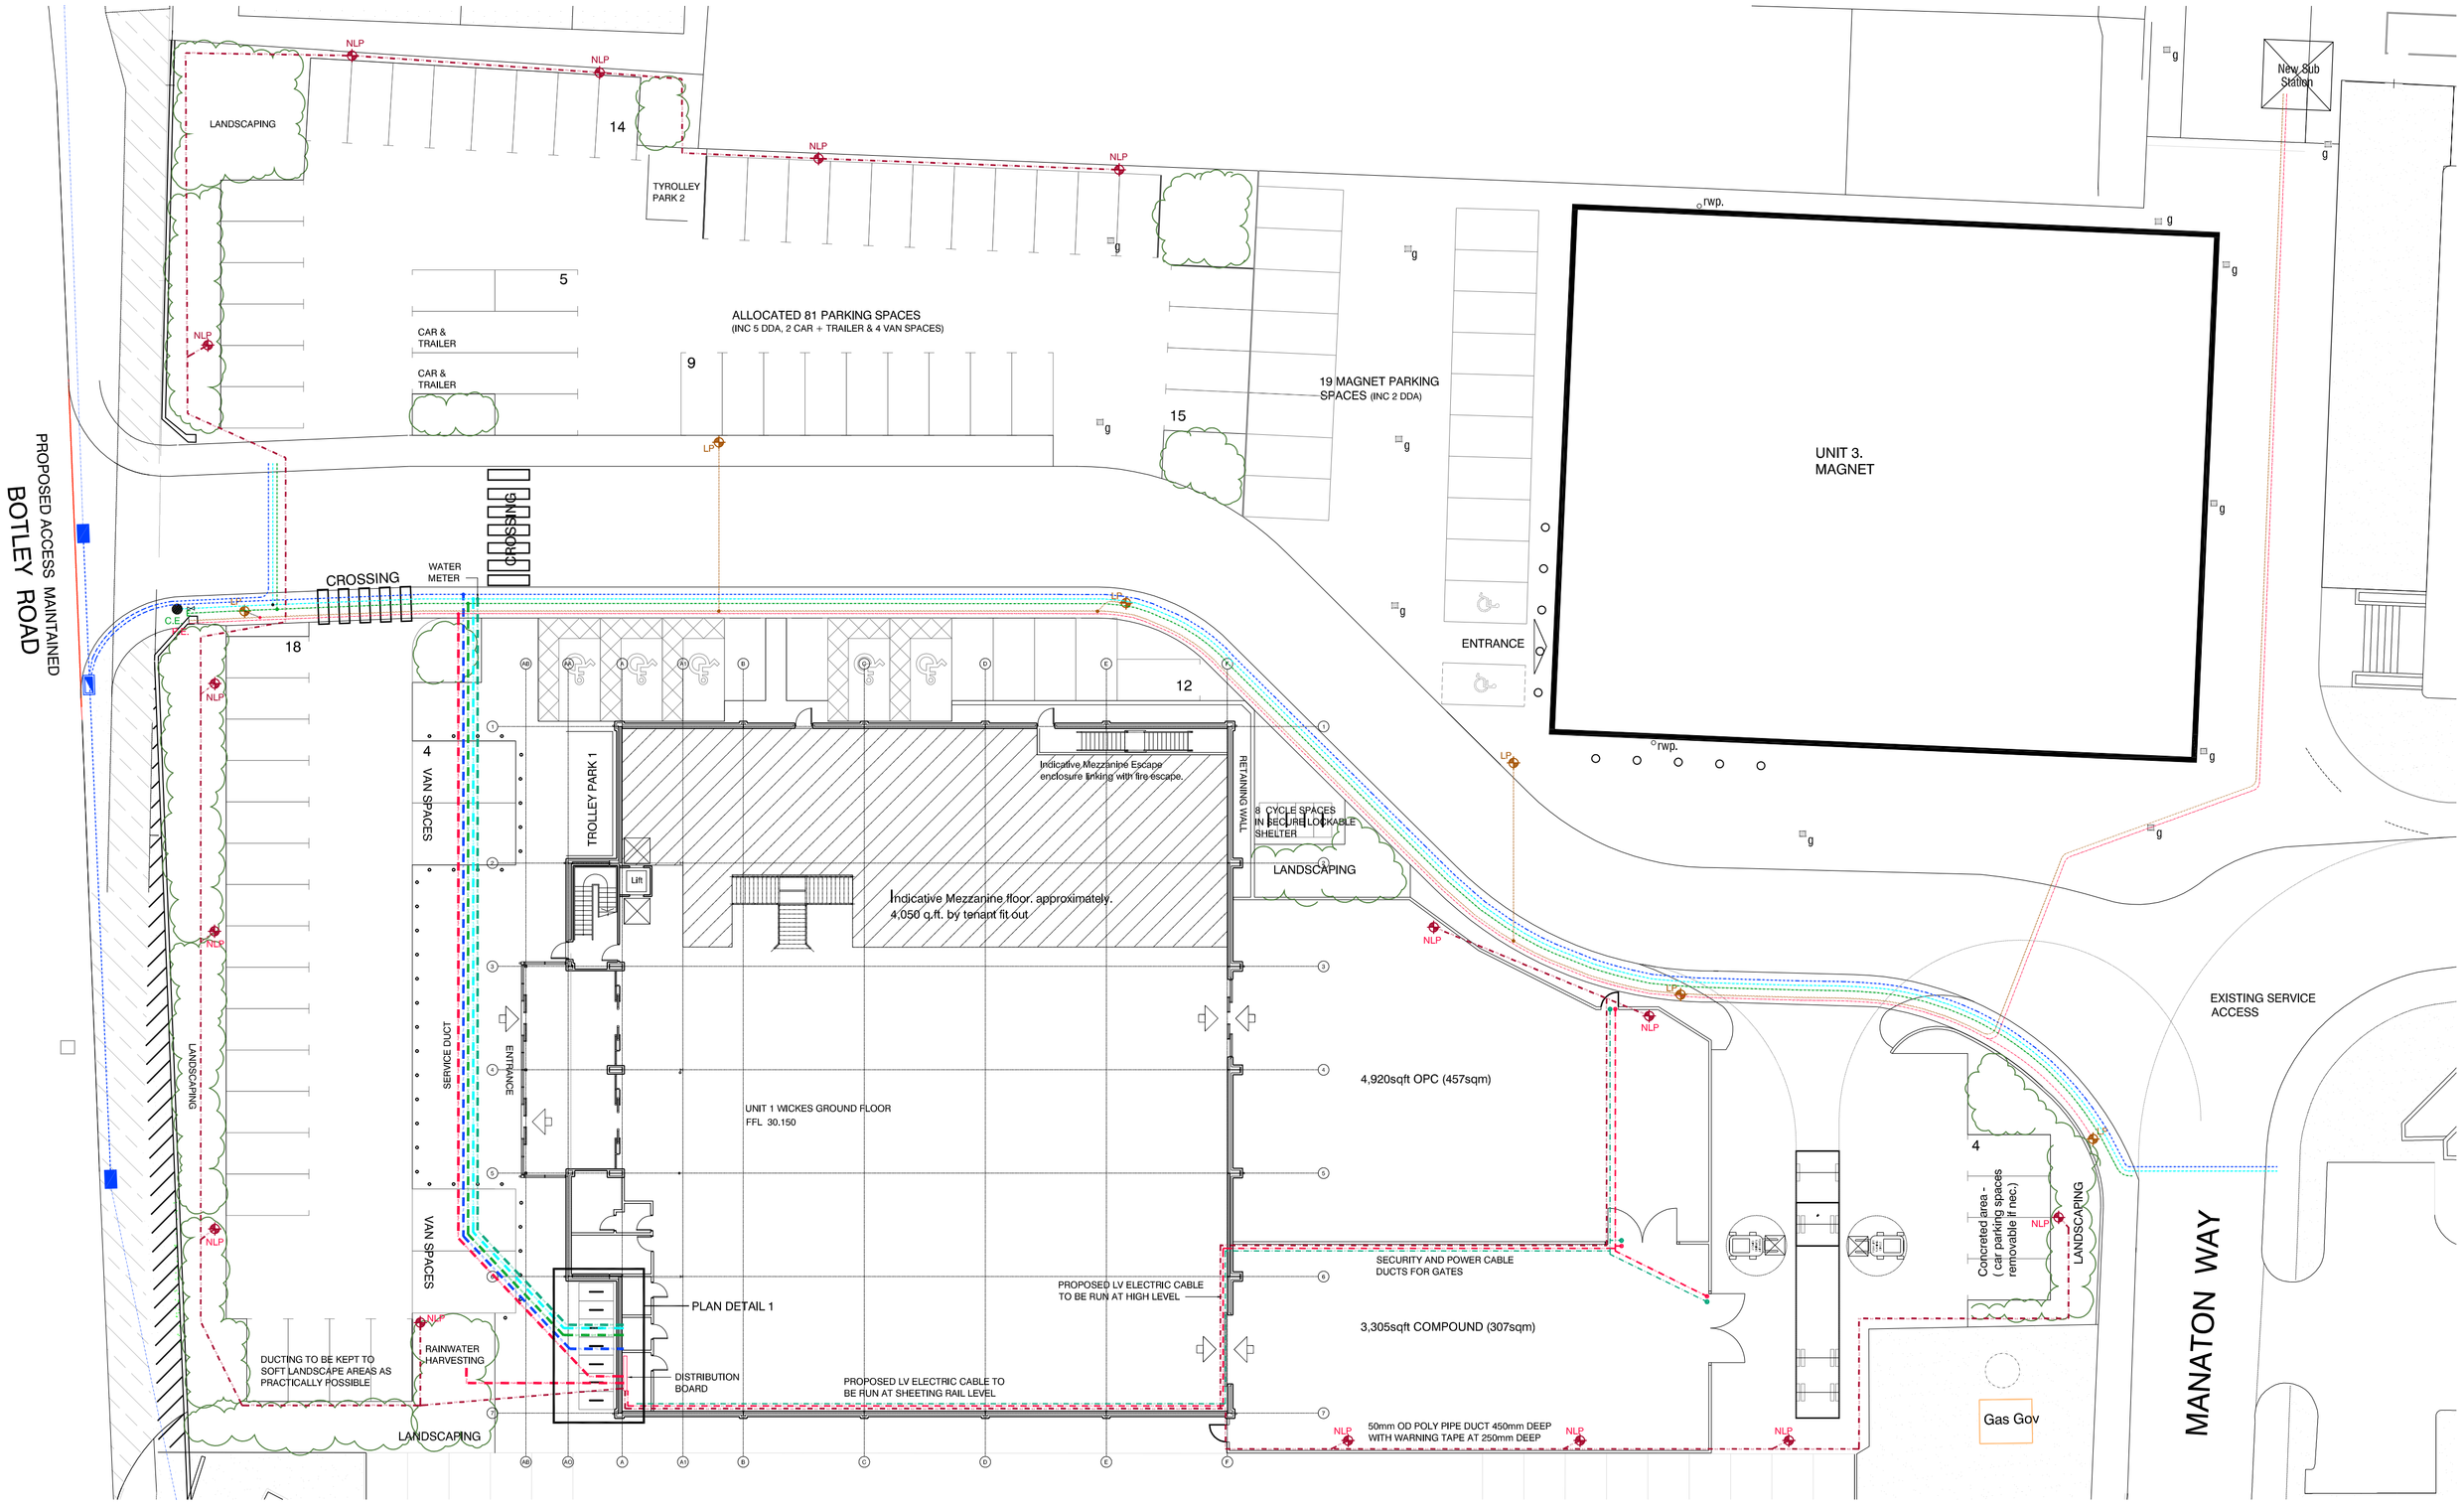



SERVICE TRENCH PLAN
Scale 1:50

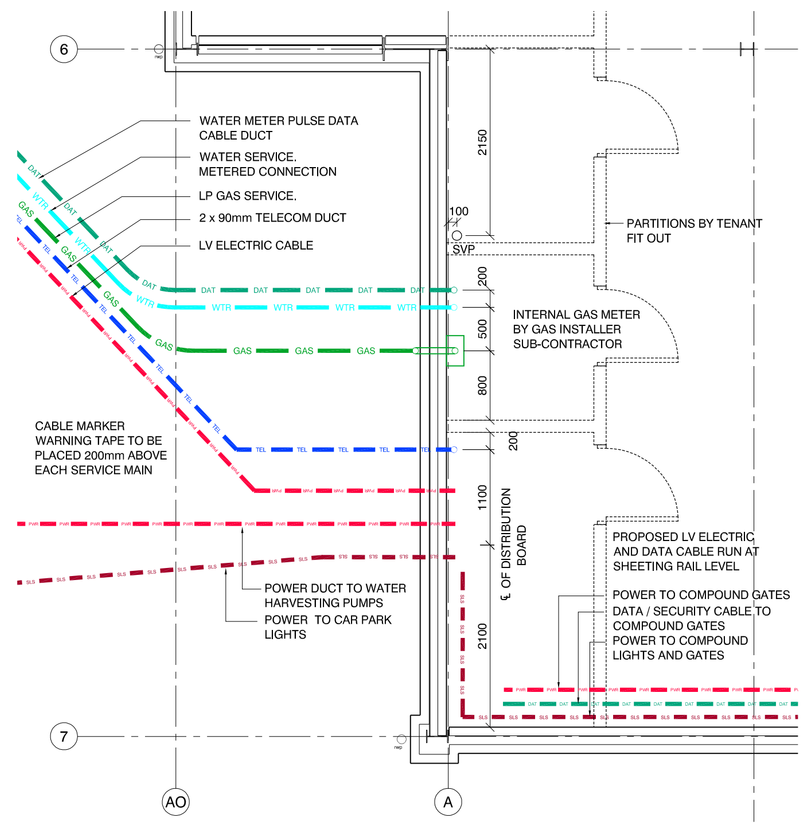


PLAN DETAIL 1
Scale 1:50

LEGEND
- GAS
- WATER
- TELECOM
- DATA
- STREET LIGHT SERVICE
- POWER
- LP — LUMINAIRE INSTALLED UNDER SEPARATE CONTRACT
- NLP — NEW LUMINAIRE


FOR LUMINAIRE TYPE SEE HOLOPHANE DRAWING NUMBERED P155-100613

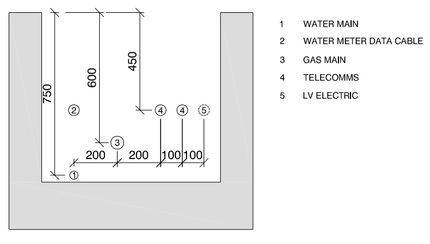

(FIG 1). TYPICAL CROSS SECTION OF A SERVICE TRENCH.

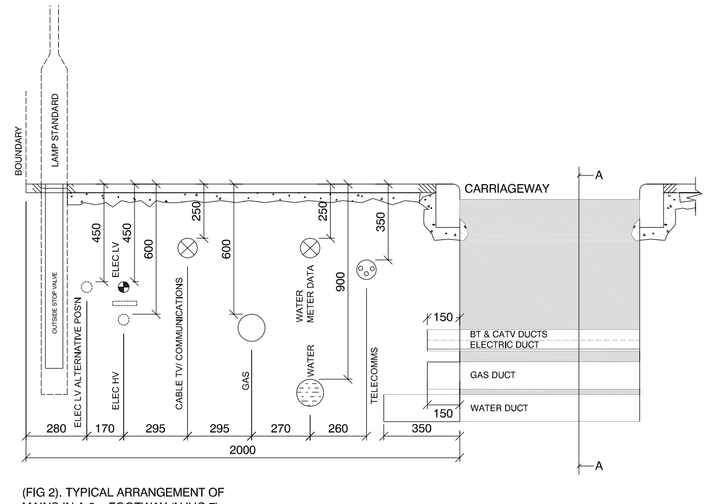

(FIG 2). TYPICAL ARRANGEMENT OF MAINS IN A 2m FOOTWAY (NJUG 7).

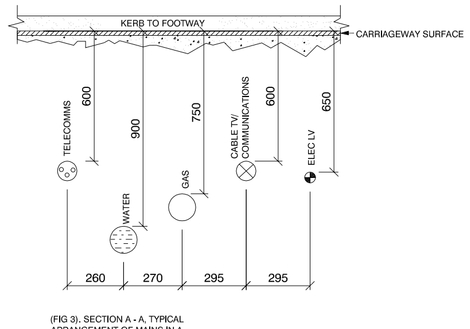

(FIG 3). SECTION A - A, TYPICAL ARRANGEMENT OF MAINS IN A CARRIAGEWAY.

TYPICAL SERVICE SETTING OUT DETAILS
Scale 1:20

REV	DESCRIPTION	DATE
A	Updated to latest comments	27/06/13

REVISION

job no.	drawing no.	rev.
141-710	603	A

scale		drawn	date
1:250 - 1:50 - 1:20	@ A1	ACB	June 2013

Unit 1 (Wickes)
Site F Hamilton Business Park
Hedge End
Southampton
SERVICE DUCT LAYOUT
AND TYPICAL DETAILS

Hargreaves
Rustington House, Worthing Road, Rustington, West Sussex, BN16 3PS
Tel No: (01903) 777777 Fax No: (01903) 777700

CAD File: V:\SOUTHAMPTON\HEDGEEND\SITE F\UNIT 1 WICKES CONSTRUCTION DRAWINGS\HCCL DRAWINGS\141-710 603 INCOMMING SERVICES DETAILS.DWG