

Garage Front (North / Garden) Elevation 1:100



View of Garage from North

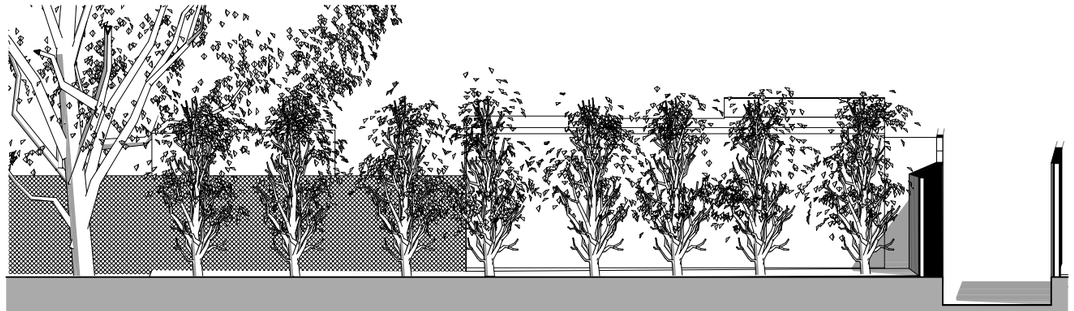

Garage Rear (South / Sedgemead) Elevation 1:100



Garage Cross Section 1:100

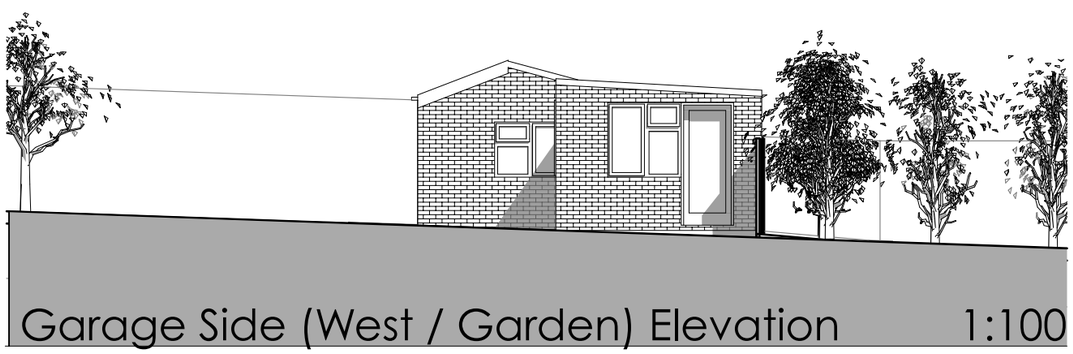

Garage Side (West / Garden) Elevation 1:100

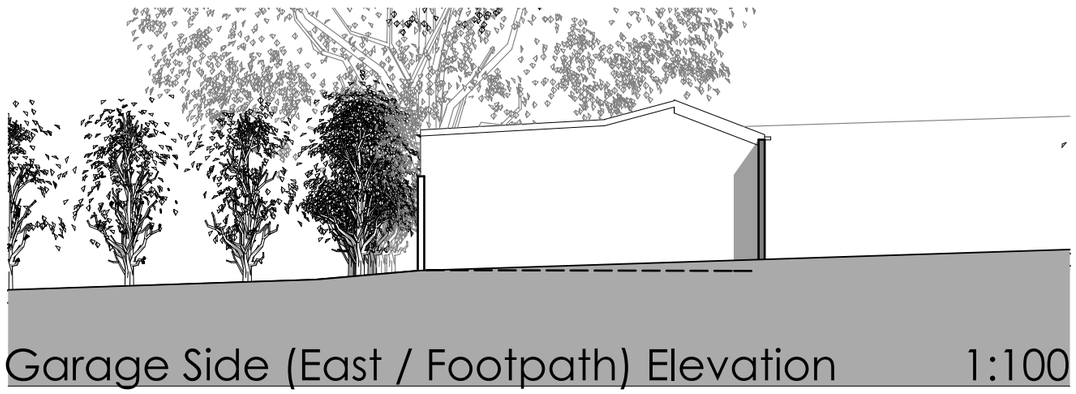

Garage Side (East / Footpath) Elevation 1:100

Drawn by:	Date:		Checked by:	Date:	Revision:	Items Revised:	Date:
C Gillians	03.03.13		C Gillians	09.06.14			

Drawing Status: AS EXISTING

Notes: This drawing is the copyright of Hampshire Architect and must not be reproduced in whole or part or used for the execution of works without their permission. Dimensions to be checked on site prior to commencement of construction works and the architect notified of any discrepancy. Figured dimensions are to be used in preference to scaled dimensions. All structural work is subject to the appointment of a structural engineer. Ordnance Survey Emapsite licence no. 0100031673.

96 New Road, Netley Abbey, Southampton, SO31 5BS

HampshireArchitect
home design, renovation, remodelling, sustainable and listed buildings
96 New Road Netley Abbey Southampton SO31 5BS
Tel: 023 80 562719 Web: www.hampshirearchitect.com
Email: carolyn@hampshirearchitect.com

96 New Road, Netley Abbey, Southampton, SO31 5BS for Mr & Mrs Lowe

Drawing: AS EXISTING: Garage Elevations & Views	Scale: 1:100 at A3	Drawing No: 13-001-E041	Revision: -

Printed on recycled paper

0m 1m 2m 3m 4m 5m 6m 7m 8m 9m 10m