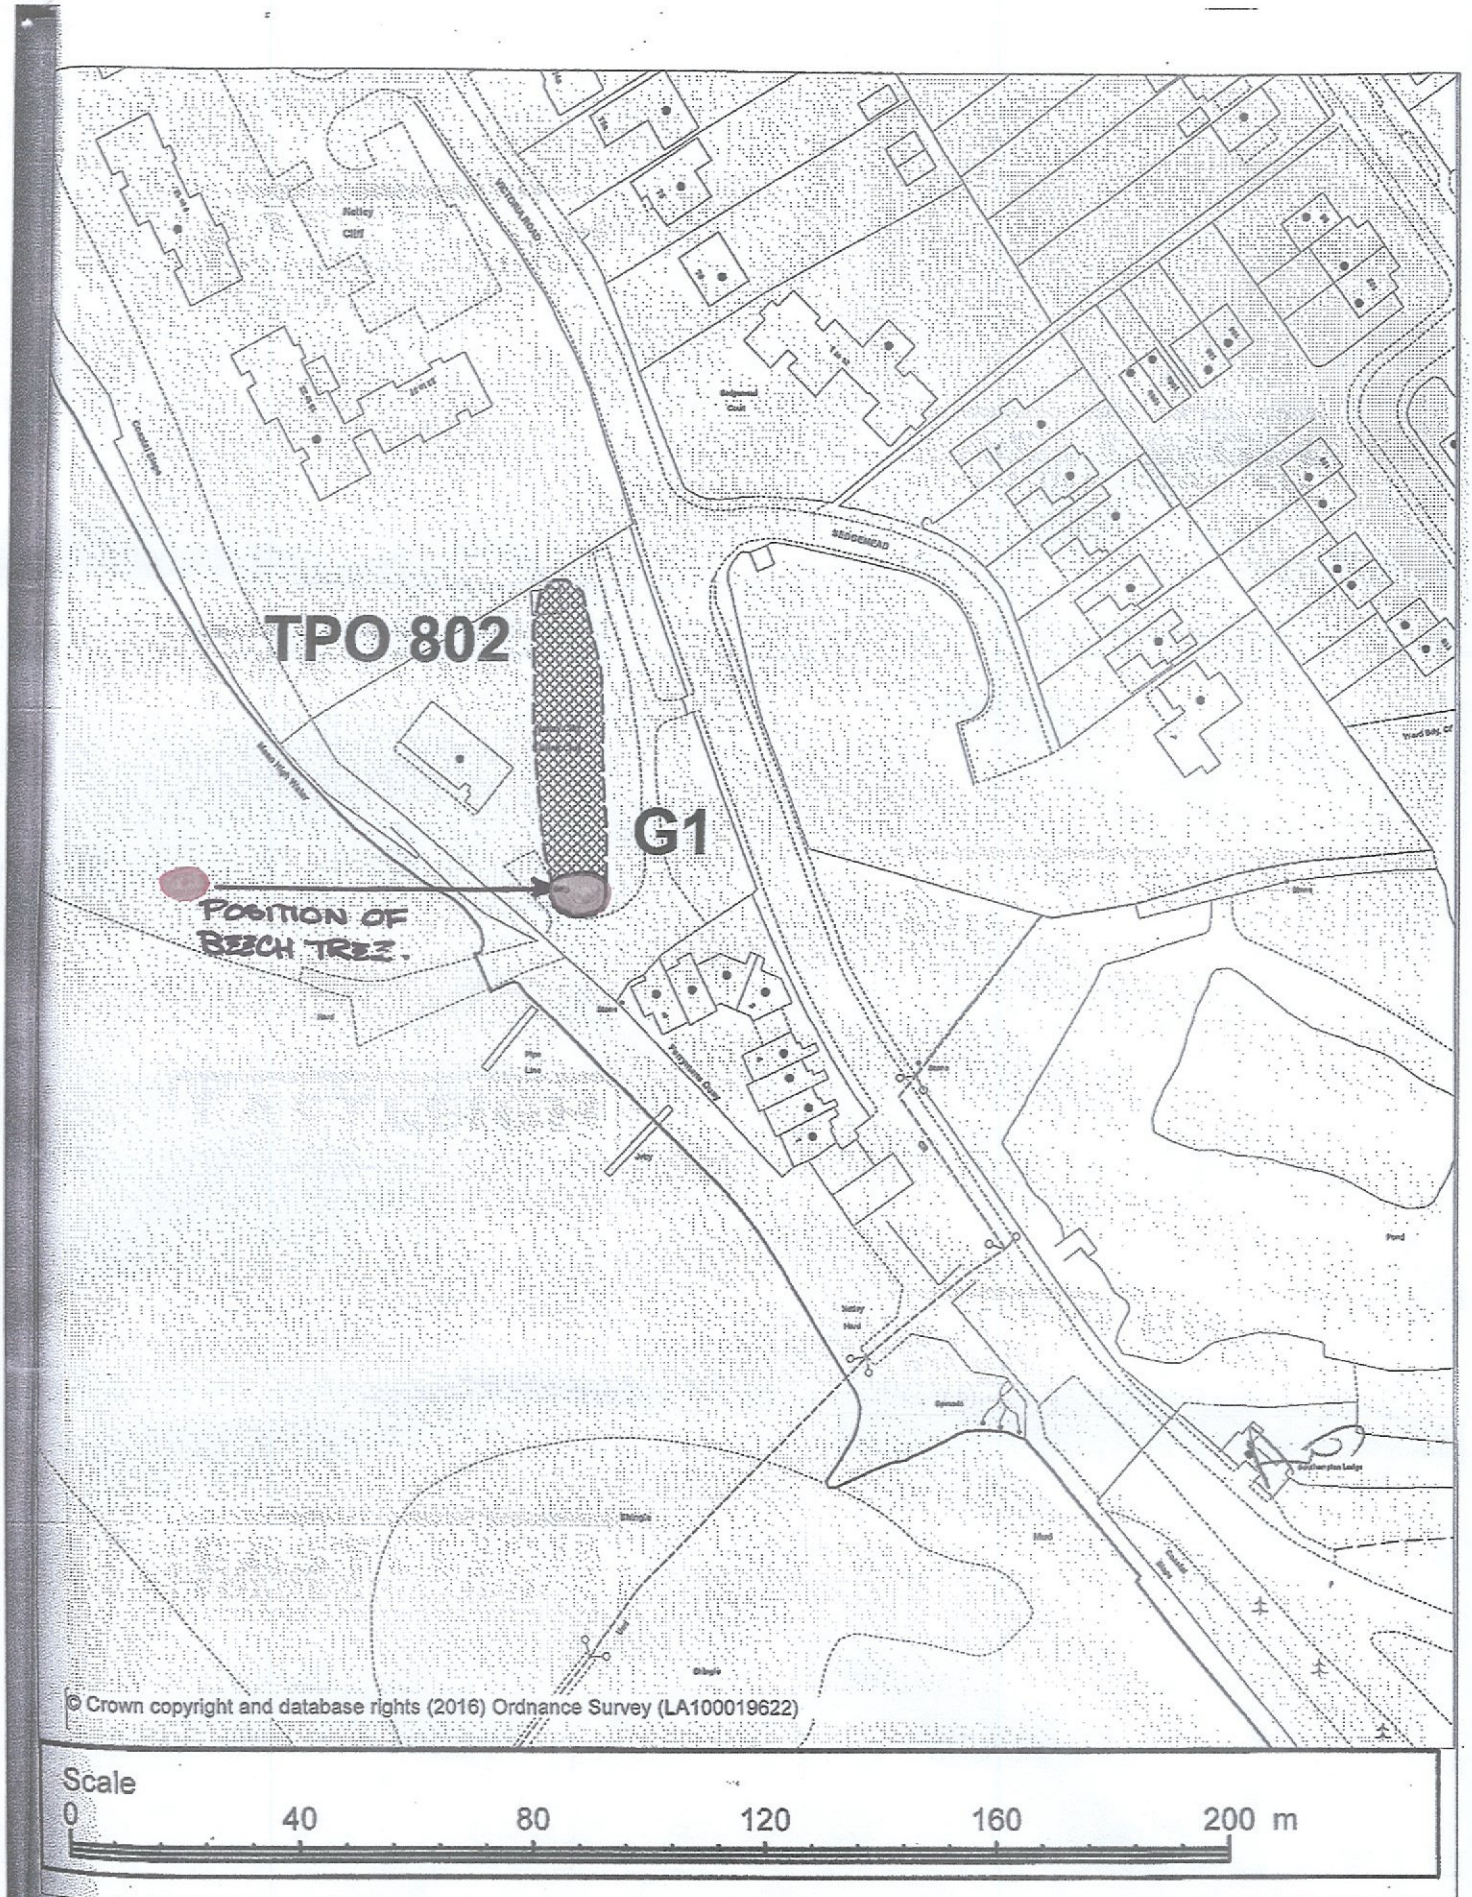


EASTLEIGH BOROUGH COUNCIL

TPO 802

Title:

Netley Cliff Sailing Club

Victoria Road, SO31 5DR

Scale:
1:1250

Map Ref:
SU4508SE

Date:

N