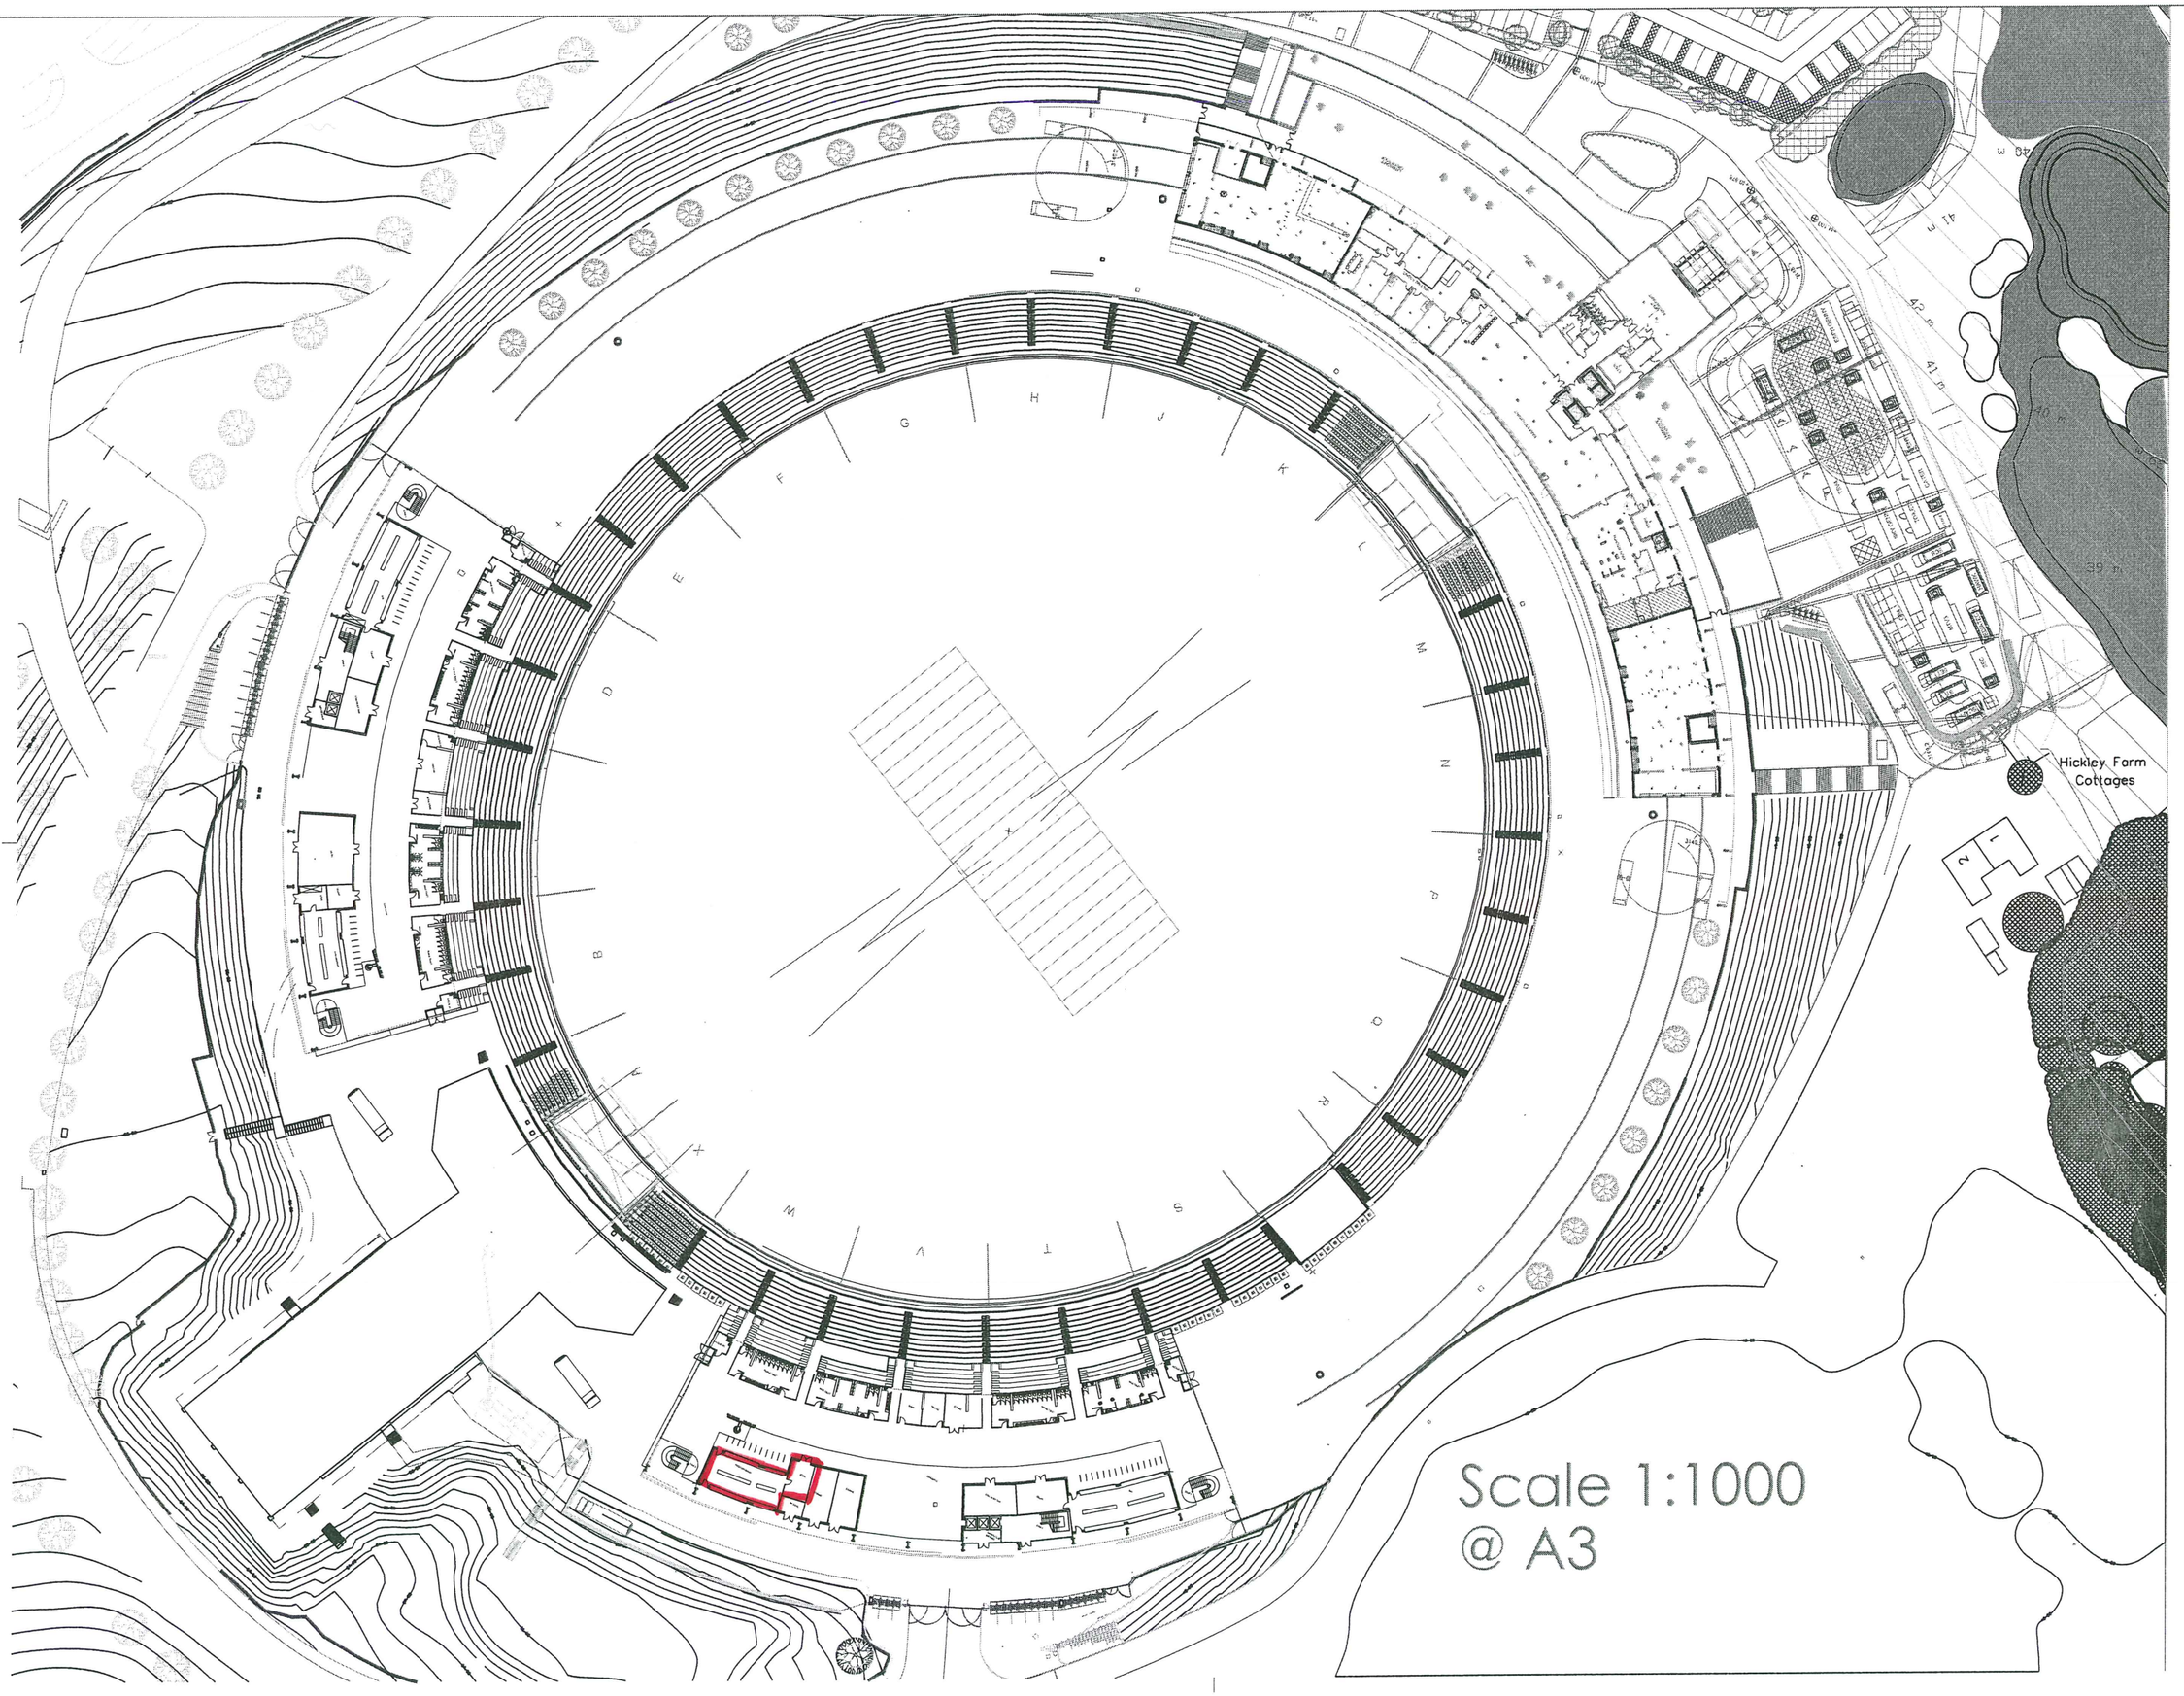
Hickley Farm
Cottages
Scale 1:1000
@ A3