


rear block proposed section

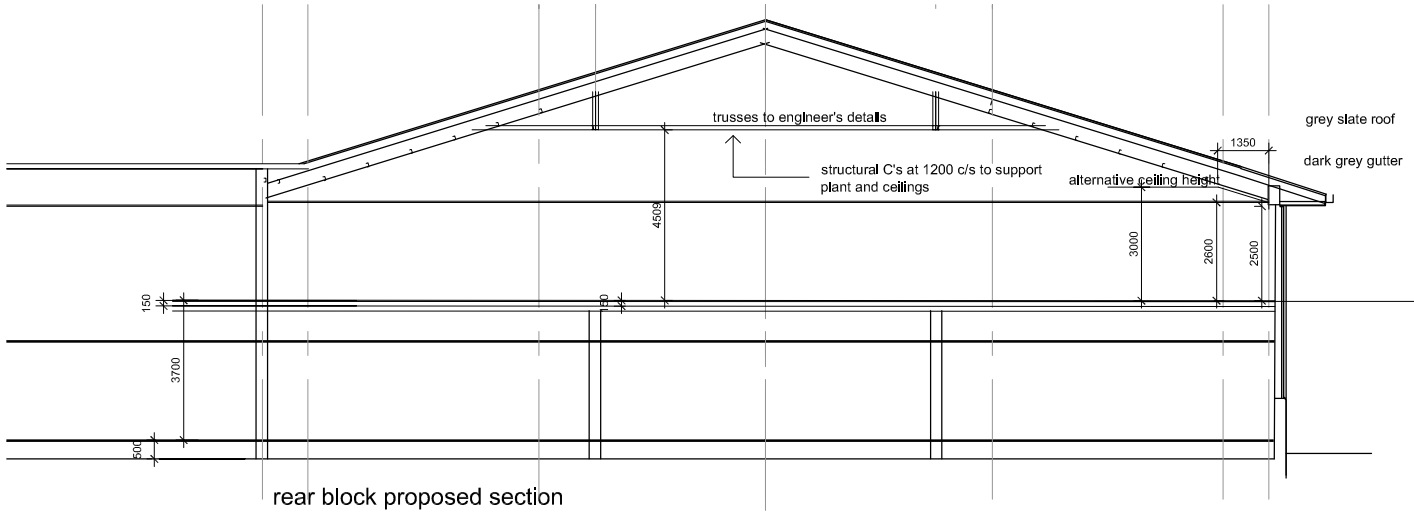


rear block west proposed elevation




rear block south proposed elevation

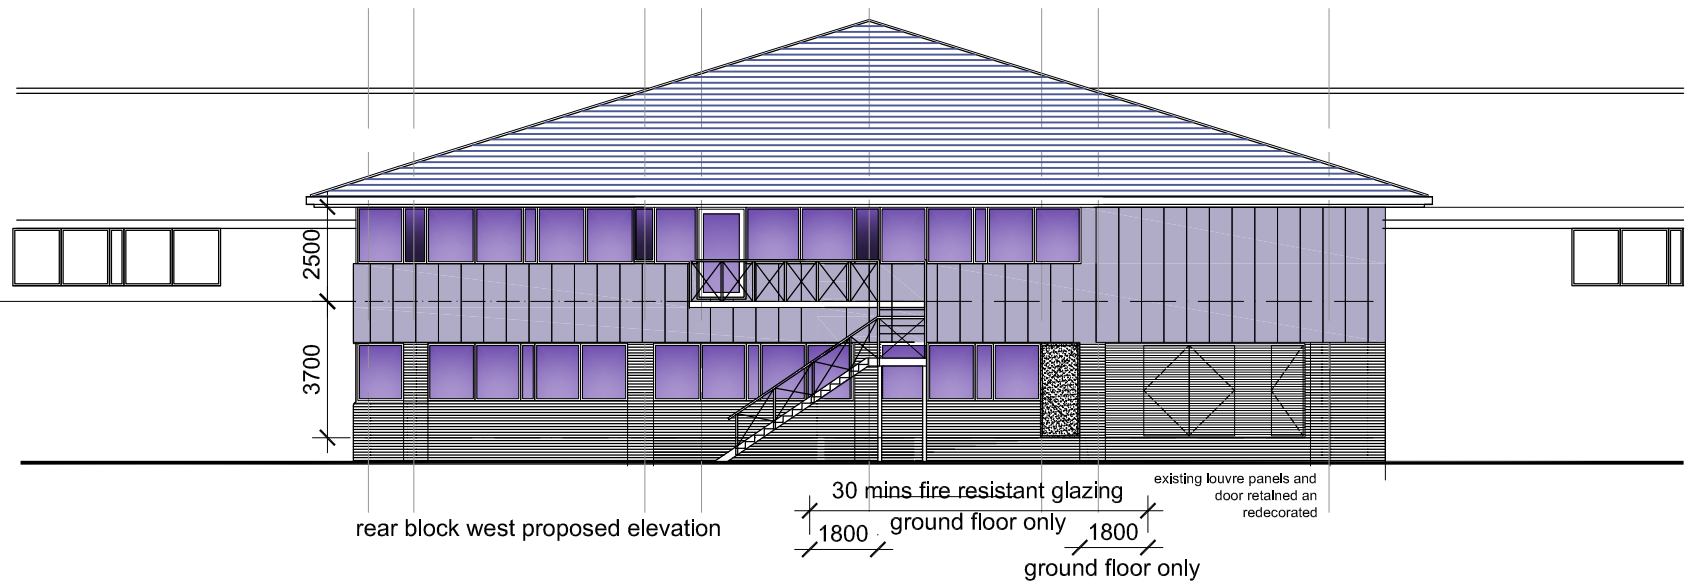


rear block east proposed elevation

1m 10m
scale bar

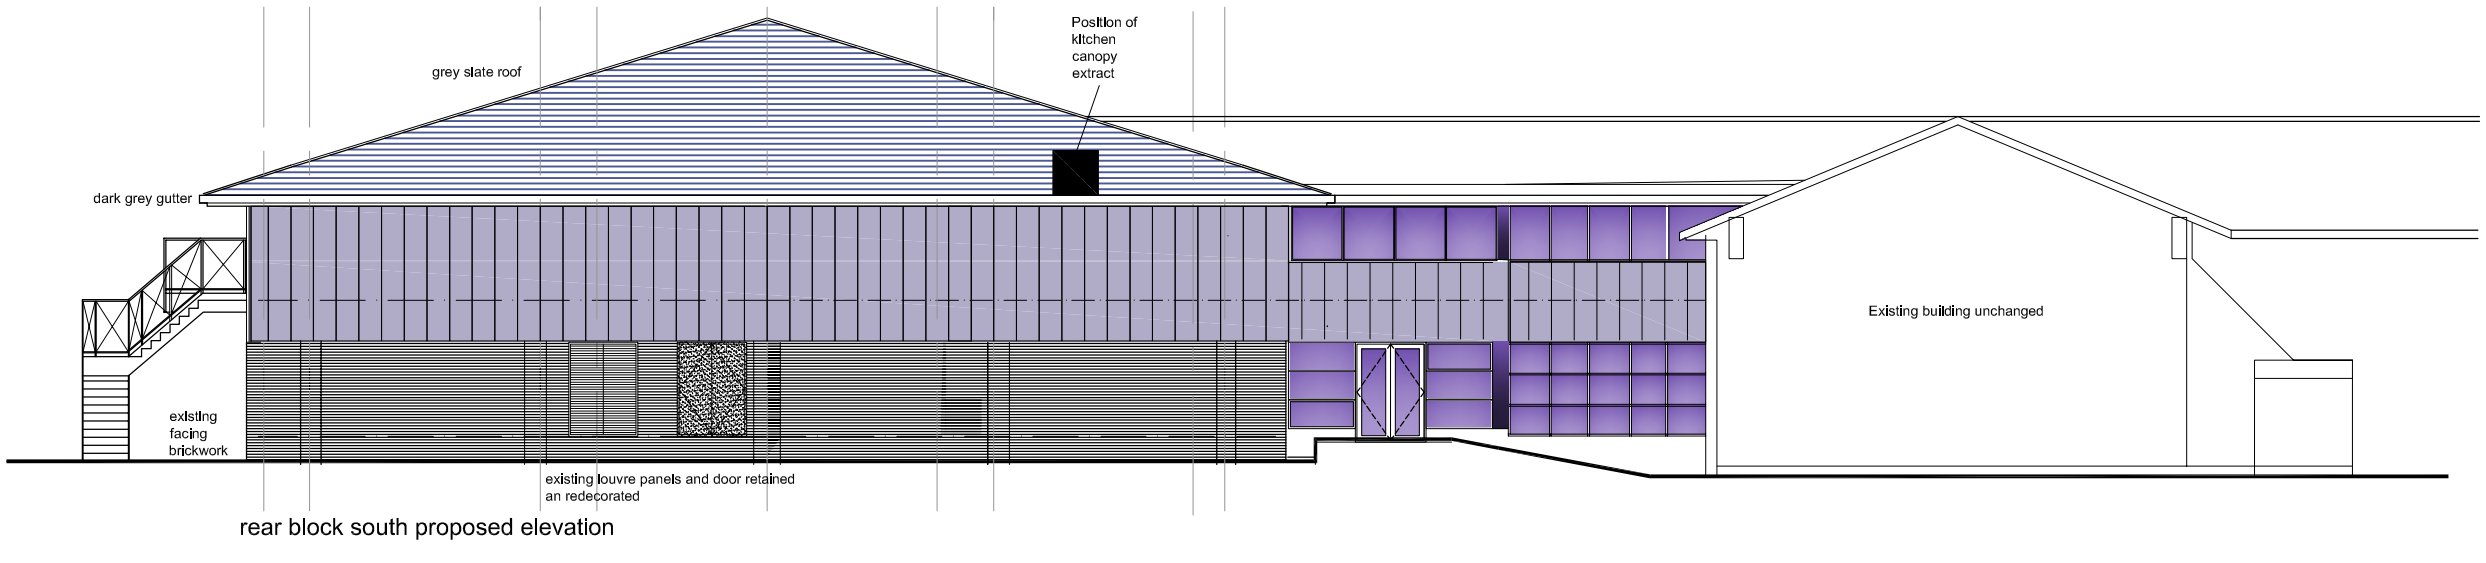


rear block north proposed elevation

| Rev | Date | Dr'n / Ch'd | Amendments |
|---|---|---|---|
| D8 | 26.10.12 | jm tjb | Elevations updated |

D=Design T=Tender C=Construction SS=Superseded W=Withdrawn

This drawing is the copyright of the Architects and must not be reproduced or used without their permission. Figured dimensions must be taken in preference to scaled dimensions and site dimensions are to be checked before work is put in hand

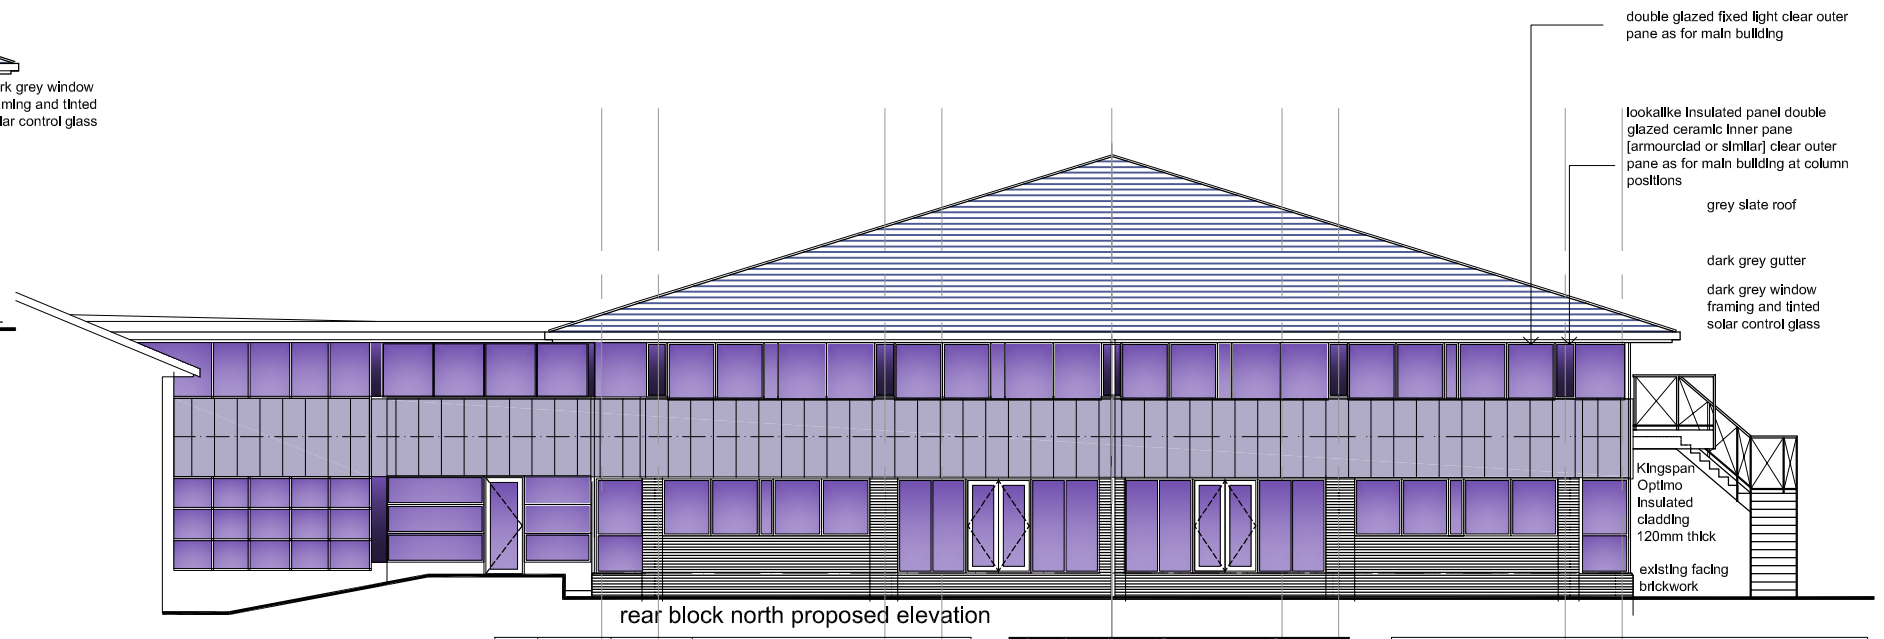SAUNDERS ARCHITECTS
SOUTHAMPTON COVENTRY
Wade Park Salisbury Road Over Southampton SO51 6AG
Telephone: 023 8081 1981 Facsimile: 023 8081 1969
mail@saunders-architects.co.uk www.saunders-architects.co.uk

SAUNDERS ARCHITECTS is a trading name of SAUNDERS ARCHITECTS LLP Registered in England & Wales Registered No OC307148

Proposed Refurbishment Porstwood House
Chandlers Ford Eastleigh

Drawing
Elevation of rear block proposed

Scale @ A3
1:200

Drawing no.
**5261-508-D8**