EASTLEIGH BOROUGH COUNCIL

TOWN AND COUNTRY PLANNING ACT 1990: SECTION 191
(as amended by section 10 of the Planning and Compensation Act 1991)

TOWN AND COUNTRY PLANNING (DEVELOPMENT MANAGEMENT PROCEDURE) (ENGLAND) ORDER 2015: ARTICLE 39

CERTIFICATE OF LAWFUL EXISTING USE OR DEVELOPMENT

Application number: U/15/76177

Eastleigh Borough Council hereby certify that on 11th March 2015 the use described in the First Schedule to this Certificate in respect of the land specified in the Second Schedule to this Certificate and edged red on the plan attached to this Certificate was lawful within the meaning of section 191 of the Town and Country Planning Act 1990 (as amended) for the following reason:

The Council is satisfied that the use has been in excess of ten years.

Signed: _____ (Council's Authorised Officer)

Allan Richard Ward
Head of Legal and Democratic Services
On behalf of Eastleigh Borough Council

Date: 26th May 2015

FIRST SCHEDULE

The use of the land edged red as a private residence in breach of an agricultural tie set by the fifth condition of planning permission Z/30432/000

SECOND SCHEDULE

Manor Fruit Farmhouse, Allington Lane, West End, Southampton SO50 7DE

Notes

1. This certificate is issued solely for the purpose of section 191 of the Town and Country Planning Act 1990 (as amended).

2. It certifies that the use specified in the First Schedule taking place on the land described in the Second Schedule was lawful on the specified date and therefore was not liable to enforcement action under section 172 of the 1990 Act on that date.

3. This certificate applies only to the extent of the use described in the First Schedule and to the land specified in the Second Schedule and identified on the attached plan. Any use which is materially different from that described or which relates to other land may render the owner or occupier liable to enforcement action.

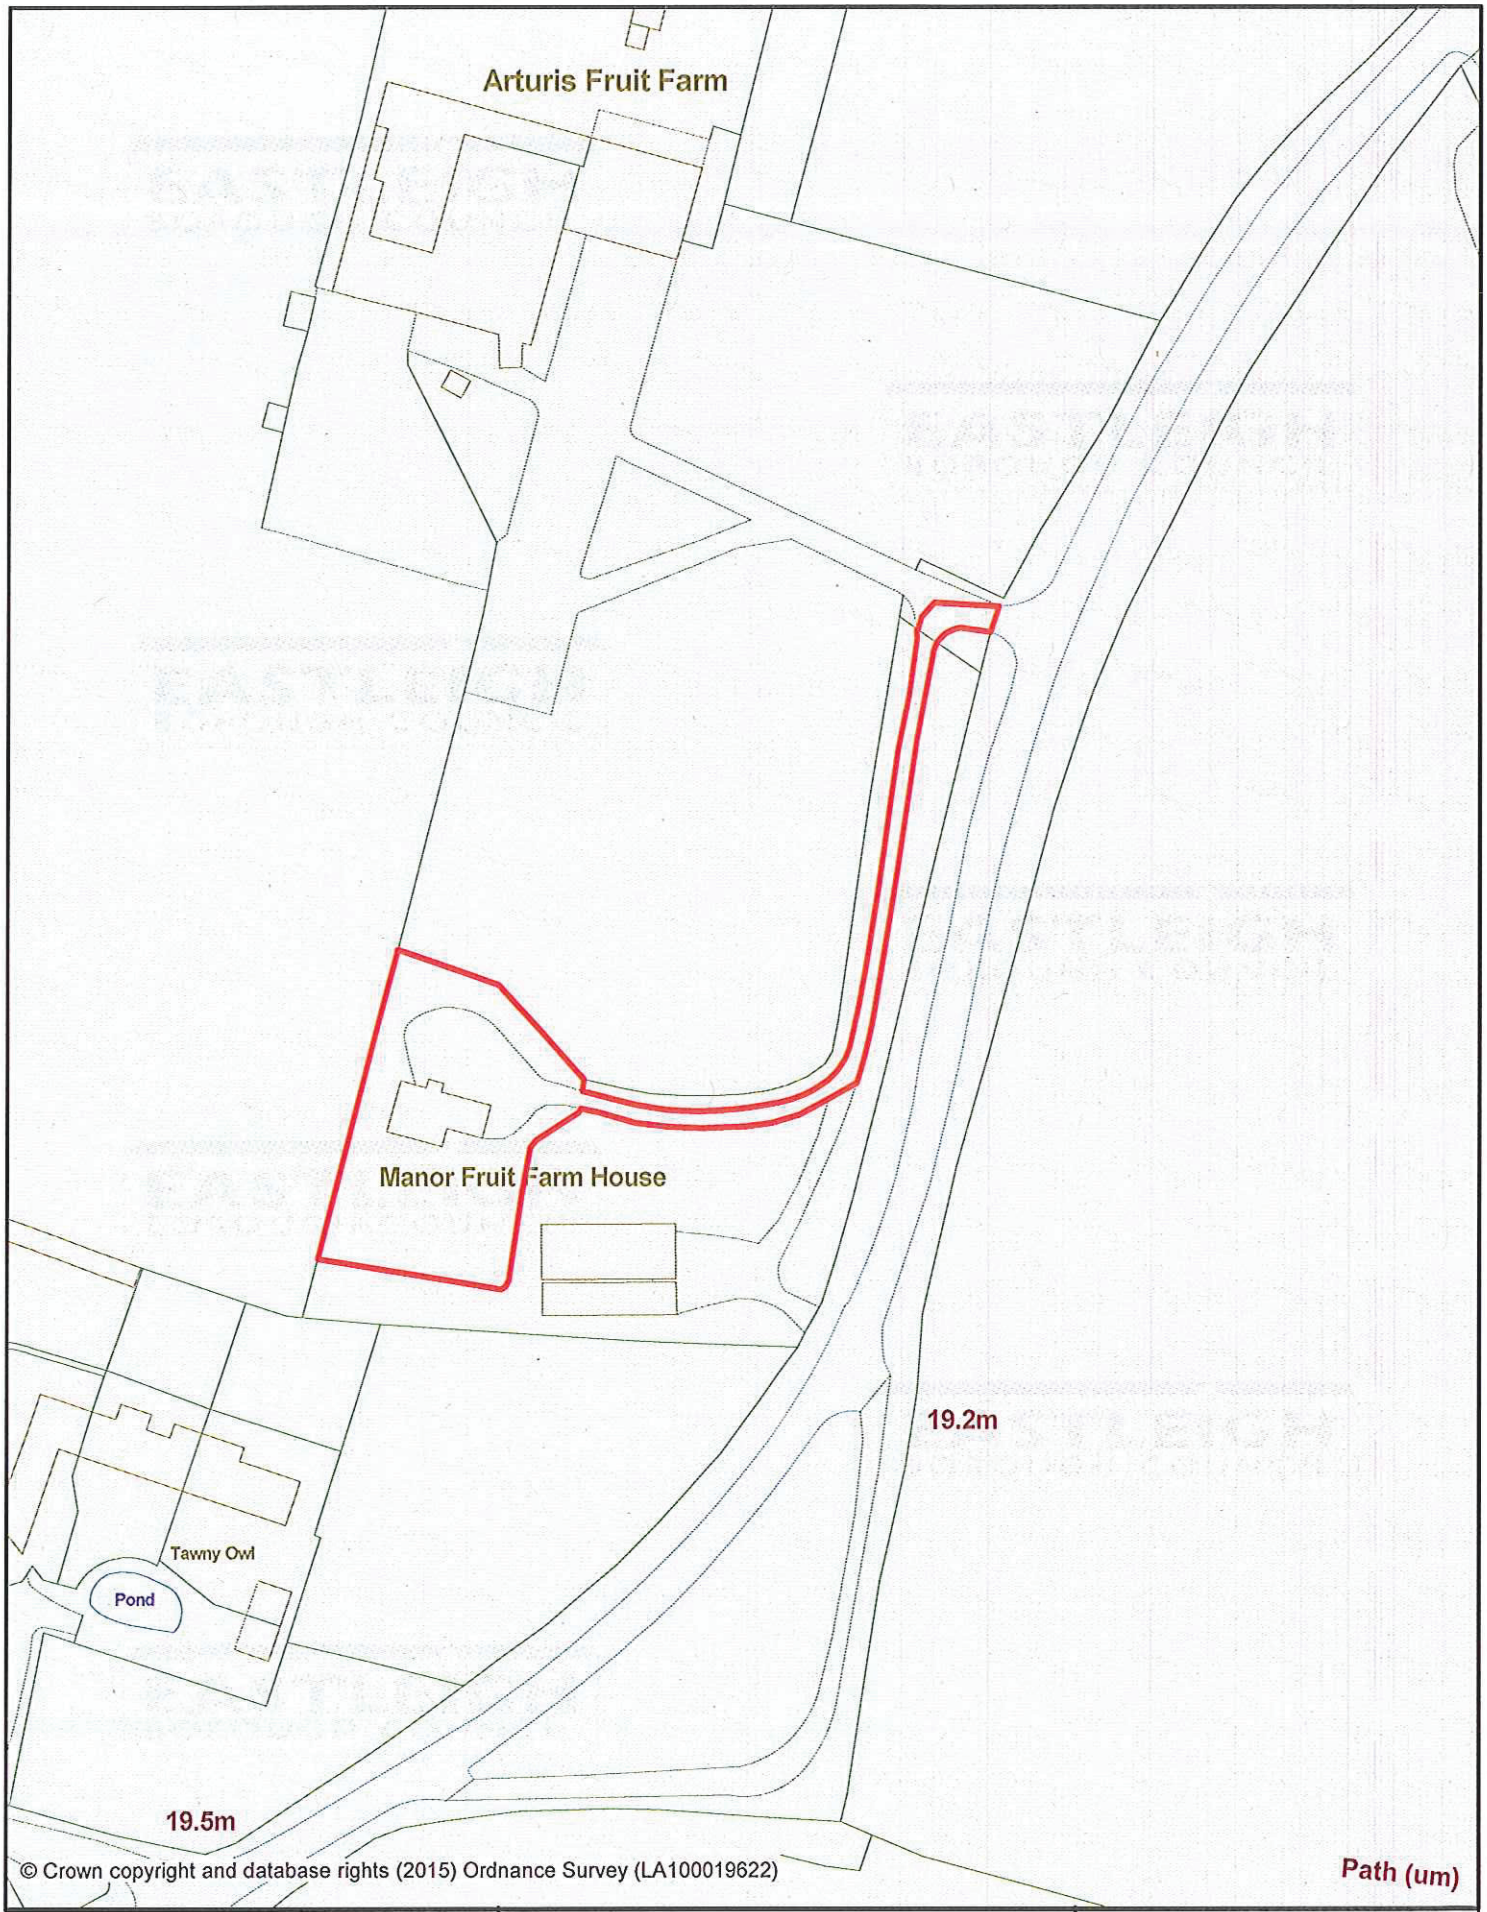

© Crown copyright and database rights (2015) Ordnance Survey (LA100019622)

EASTLEIGH BOROUGH COUNCIL

U/15/76177

Title:

Manor Fruit Farm House

Allington Lane

Scale:
1:1250

Map Ref:
SU4817SW

Date:
19/05/2015

N