
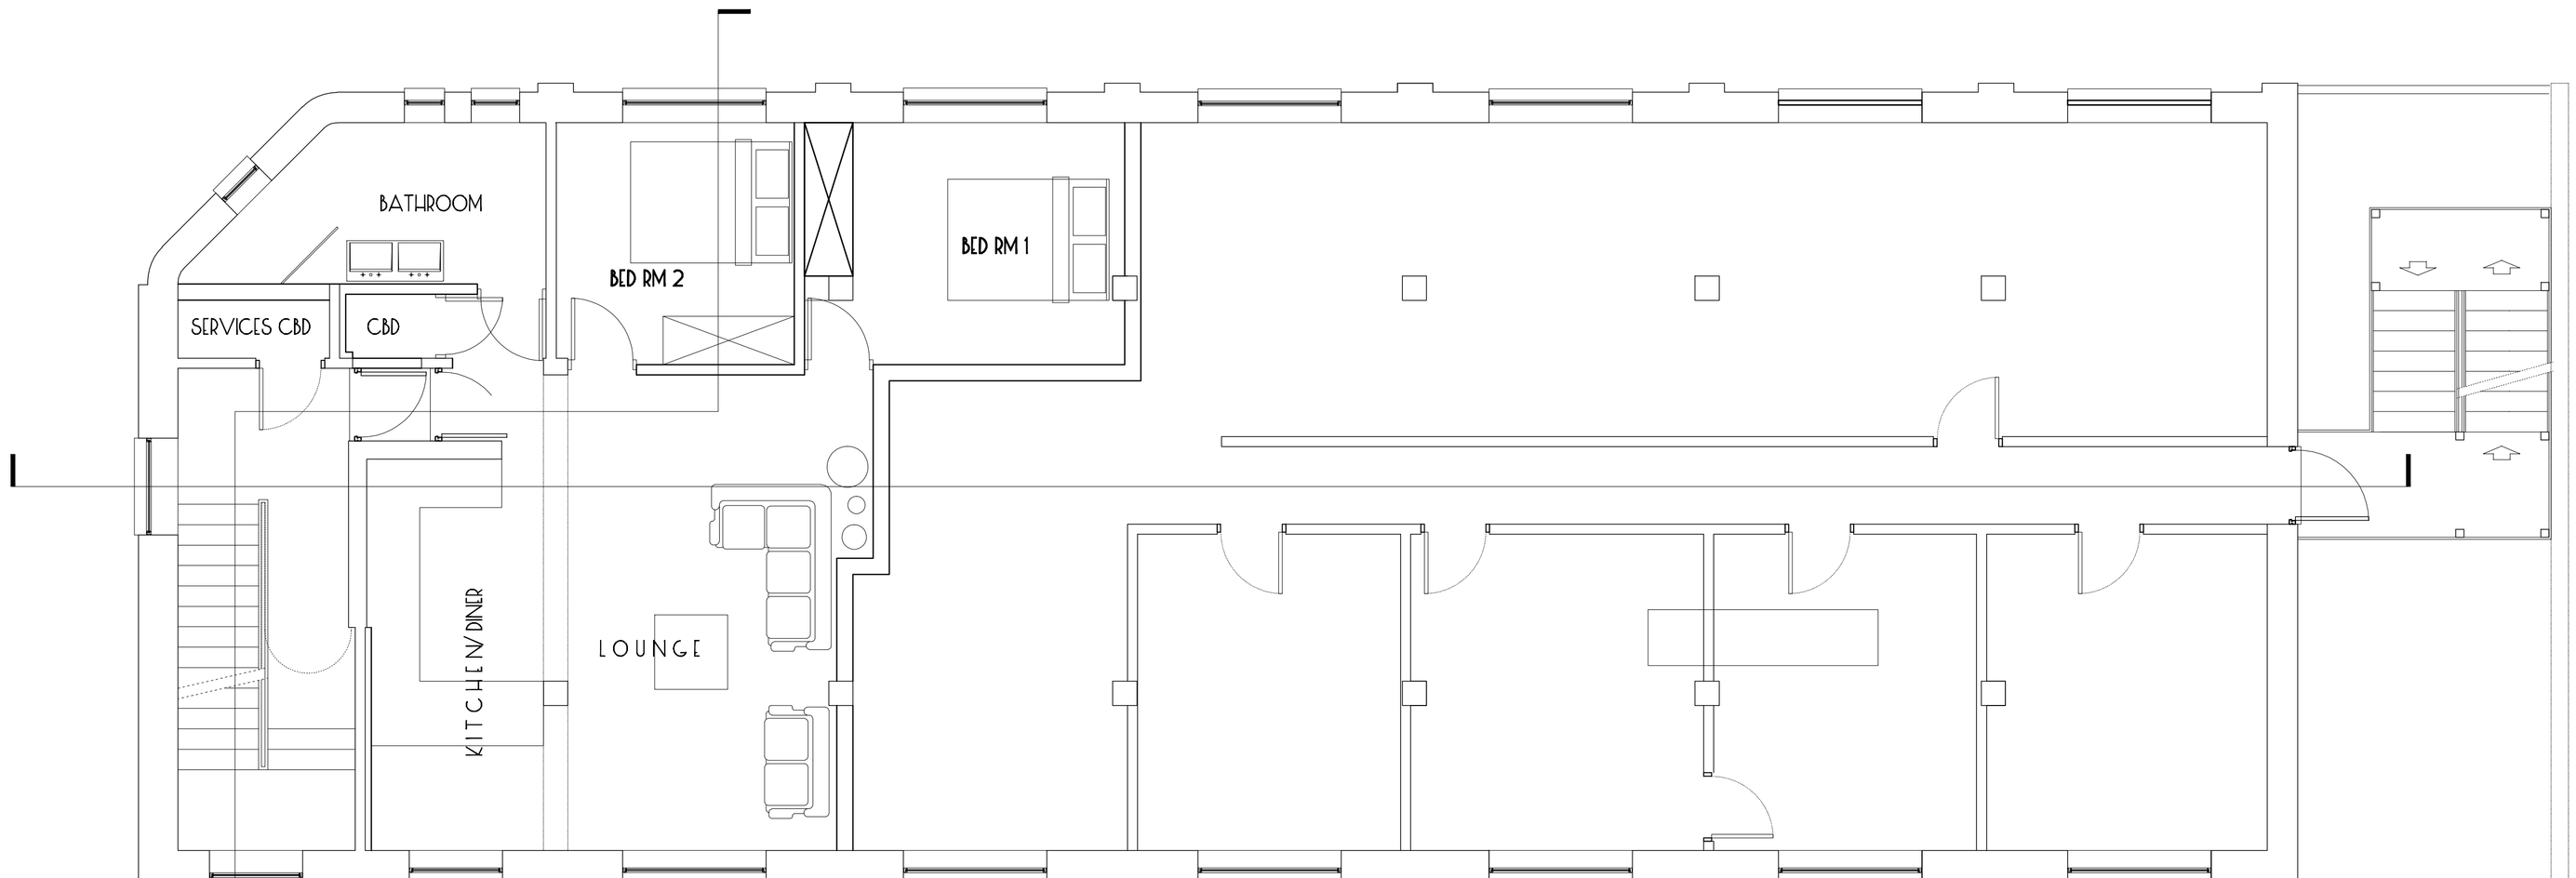


FIRST FLOOR PROPOSED 1:50

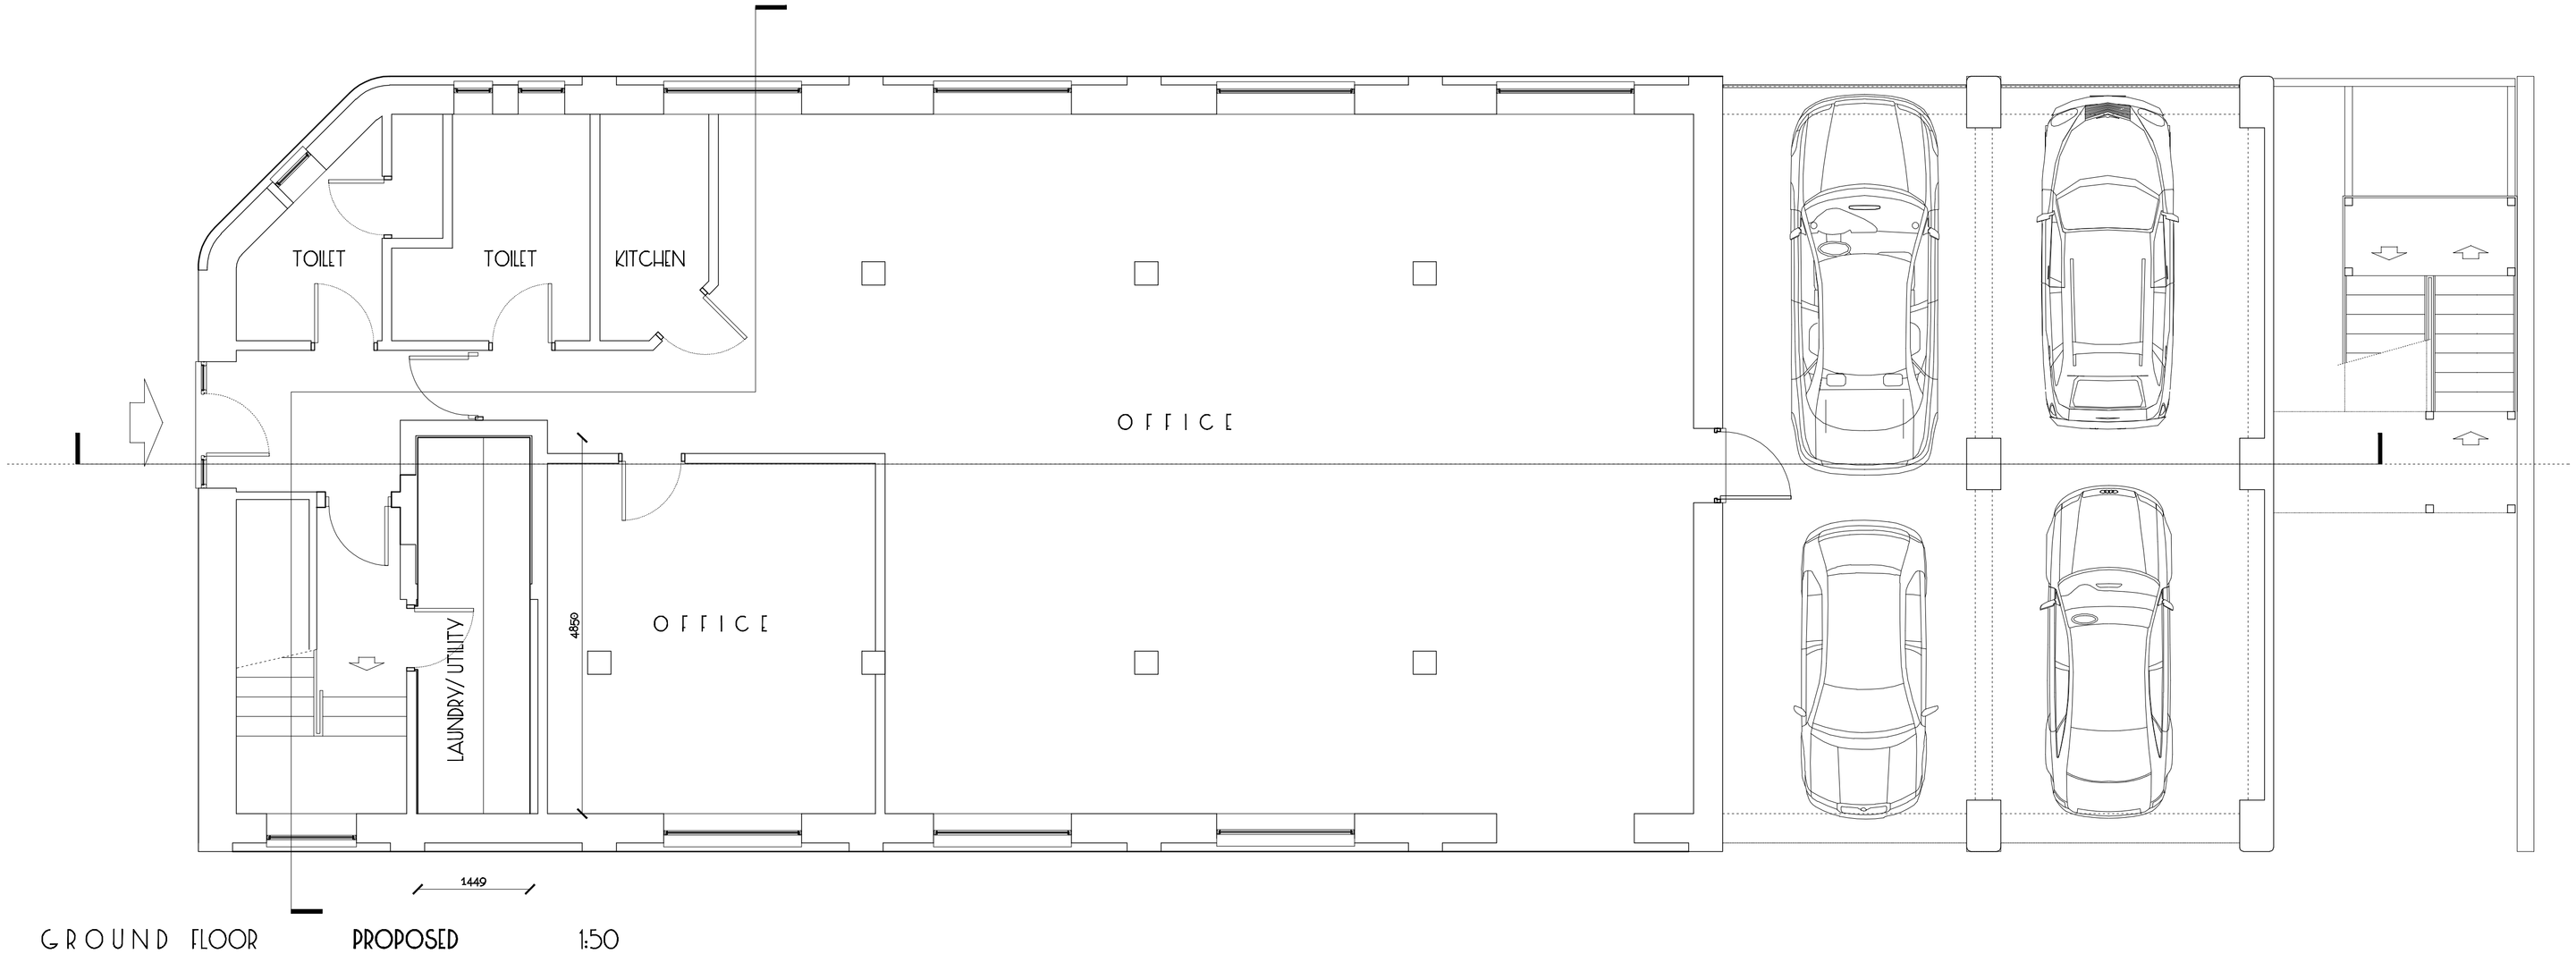

GROUND FLOOR PROPOSED 1:50

REV.	DATE	DRAWN	DESCRIPTION

KOUROSH DESIGN Studios
The Stables
R/O 60 The Avenue, SOUTHAMPTON SO17 1XS
Tel: 023 60 720 779
Email: admin@kouroshdesign.com

PROJECT
PROPOSED TWO NEW SELF-CONTAINED FLATS UNDER LAWFUL DEVELOPMENT ORDER @
GRAYTON HOUSE, 26A HIGH STREET
EASTLEIGH SO50 5LD

CLIENT
VIVIENNE WHITE

DRAWING TITLE
PROPOSED GROUND AND FIRST FLOOR PLANS

Date	Drawn	checked	Approved
MAY 2013	KJS		

Scale	Drg. No.	Rev.
1:50	K1596/03/03	