

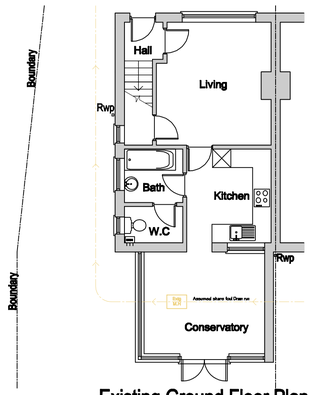


Existing Ground Floor Plan
1:100

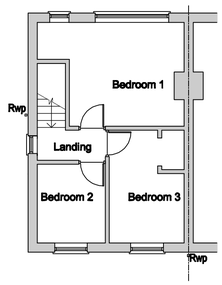

Existing 1st Floor Plan
1:100

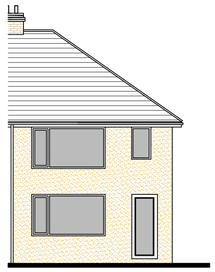


EXISTING FRONT ELEVATION
1:100



EXISTING REAR ELEVATION
1:100



EXISTING SIDE ELEVATION
1:100

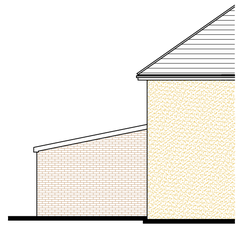


EXISTING SIDE ELEVATION
(from no.45)
1:100




PROPOSED FRONT ELEVATION
1:100




PROPOSED REAR ELEVATION
1:100

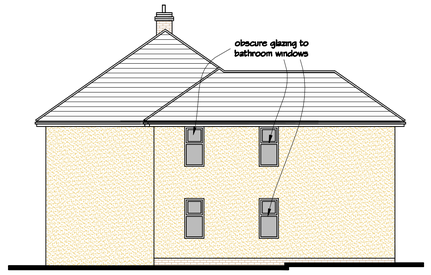


PROPOSED SIDE ELEVATION
1:100

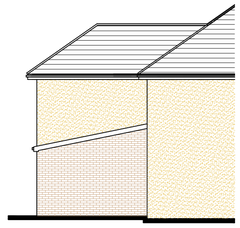


PROPOSED SIDE ELEVATION
(from no.45)
1:100

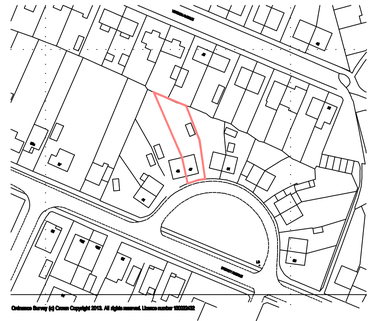


SITE LOCATION PLAN
1:1250

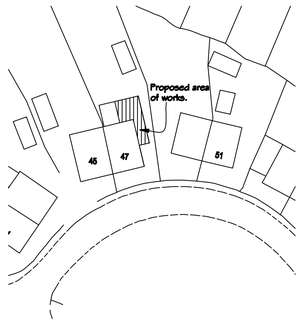


BLOCK PLAN
1:500

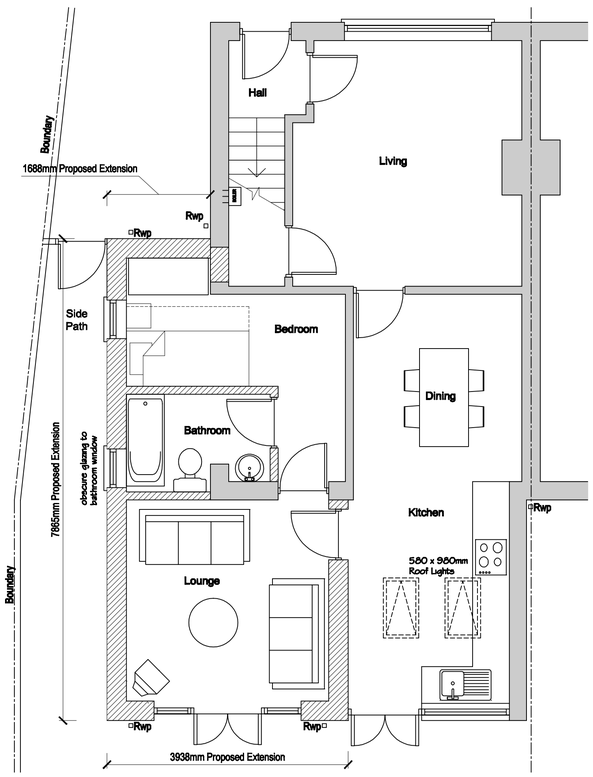

Proposed Ground Floor Plan
1:50

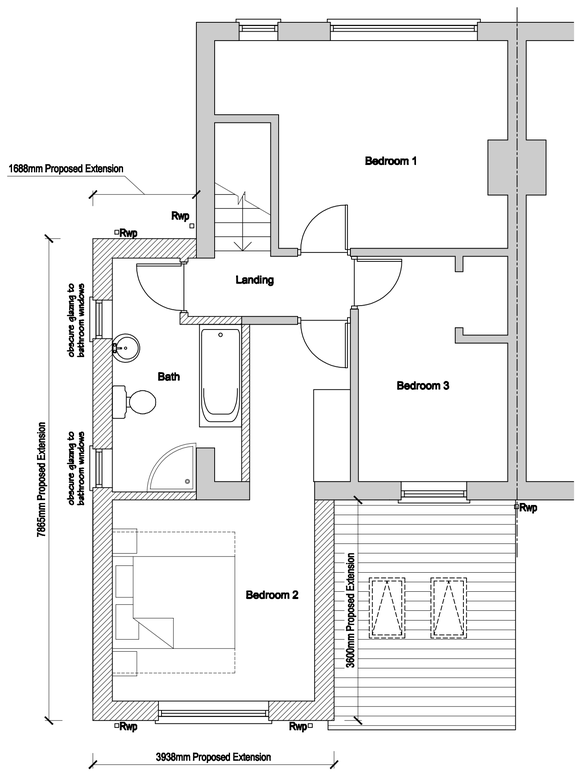

Proposed 1st Floor Plan
1:50

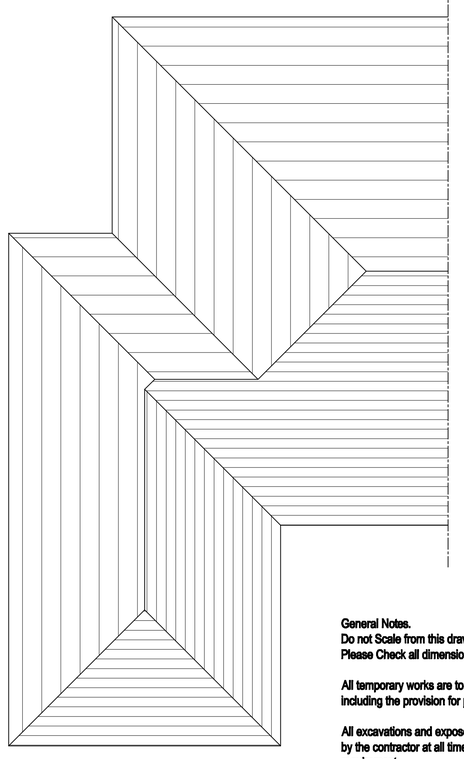

Proposed Roof Plan
1:50

General Notes.
Do not Scale from this drawing except for planning purposes
Please Check all dimensions on site.

All temporary works are to be designed & detailed by the contractor including the provision for pumping, shoring & propping.

All excavations and exposed foundations are to be adequately supported by the contractor at all times in accordance with health and safety requirement.
All works to be in accordance with current Building Regulations.
All services to be located by contractor prior to commencement of any works on site.
All proprietary products are to be installed strictly in accordance with manufacturers recommendations.

REV	DRAWN	DATE	DESCRIPTION
B	RA	13.07.13	Front elevation added as requested by Planners
A	RA	26.06.13	Site plan added. new elevation shown

RICHARD ABRAHAM
ARCHITECTURAL TECHNOLOGIST
46 HIGH FIRS ROAD
ECHUNE, SOUTHAMPTON, SO19 8HA
MOBI 07734 881598

JOB ID
Louise Pead

SITE ADDRESS
47 Syndey Avenue
Hamble
Southampton
SO31 4JQ

PROJECT
Proposed two storey side and rear extension

DRAWING TITLE
Existing & Proposed Plans and Elevations

INITIAL DRG DATE	DRAWN BY
May 2013	RA
SCALE: As Shown	CHECKED BY

REFERENCE	DRG No.	Rev.
Pead/SO/RA	01	B