
Copyright Spencer Signs Ltd. 2012

Externals



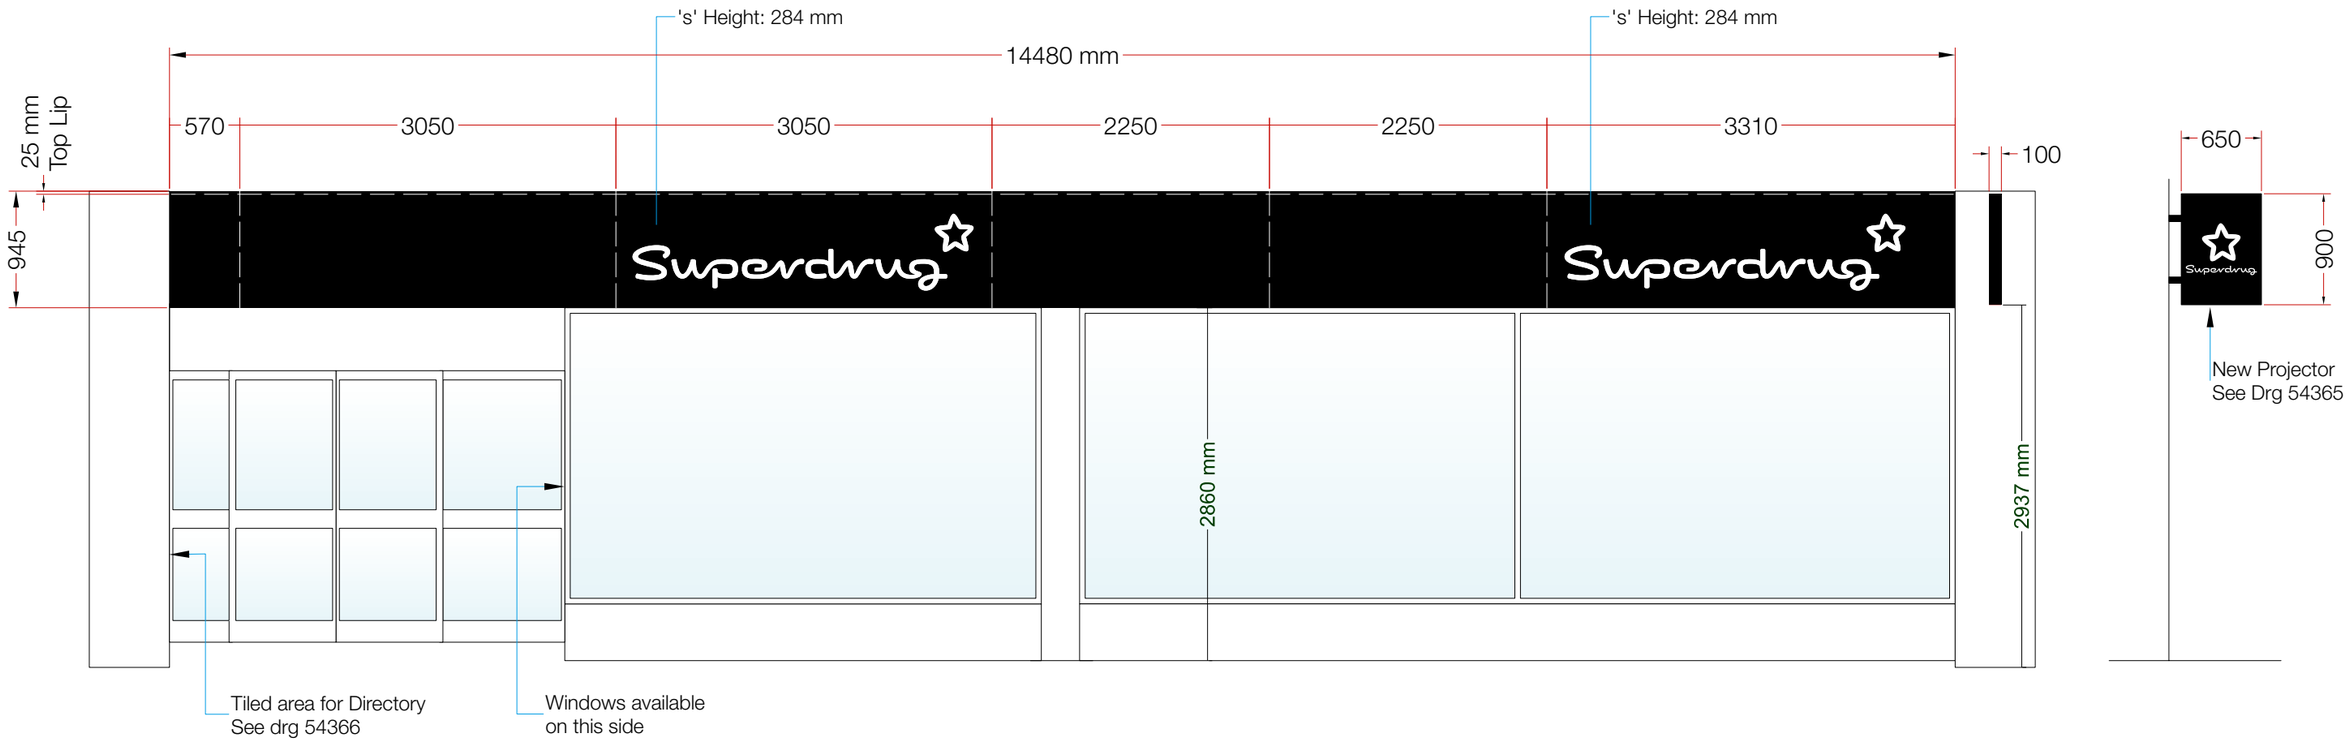

Visual Impression



Existing

Specification

Sign 1
Folded aluminium tray with 100mm returns all round, powder coated black. Superdrug fascia to be fret cut with white push through opal acrylic letters. Internally illuminated via LED. Fascia includes a 25mm top fixing lip.

SPENCER SIGNS
Unit 1, 70 Scarborough St.,
Hull, HU3 4TG
Tel. 01482 325797
www.spencersigns.co.uk
email: design@spencersigns.co.uk

Client	Superdrug
Project	Market St Eastleigh
Date	04/07/2012
DRG. NO.	54364-B
Drawn By	S. Wight
Scale	1:50 @ A3
Drawing Status	Production

Rev.	Date	Initial	Revision Detail
A	05/07/2012	SW	Extra logo added
B	30/07/2012	CW	Amended to survey notes

NOTES

Specification checked and approved for Production By

Installation Notes

The construction shown on this drawing is standard. Please assess that the specification is suitable for the site before installing and inform the Project Manager of any issues immediately, prior to starting the installation.

Production Notes

Production Files in F Folder
Please check all artwork prior to producing and advise the drawing office of any errors prior to starting the job.

Typefaces

Colours

Black White

This Drawing & information contained may not be copied or used without prior consent from Spencer Signs. Colour shown may not accurately match any colour references. Sizes in mm unless stated otherwise.