© JLdesignservices

All dimensions and levels to be checked on site and any discrepancies to be reported to the designer before construction.

Written dimensions to be taken in preference to scaled dimensions.

Revisions:

Rev A May 13: Parking, cycle store and bin area shown on Block Plan

Rev B July 13: Extra cycle store added and bin notes shown on Block Plan

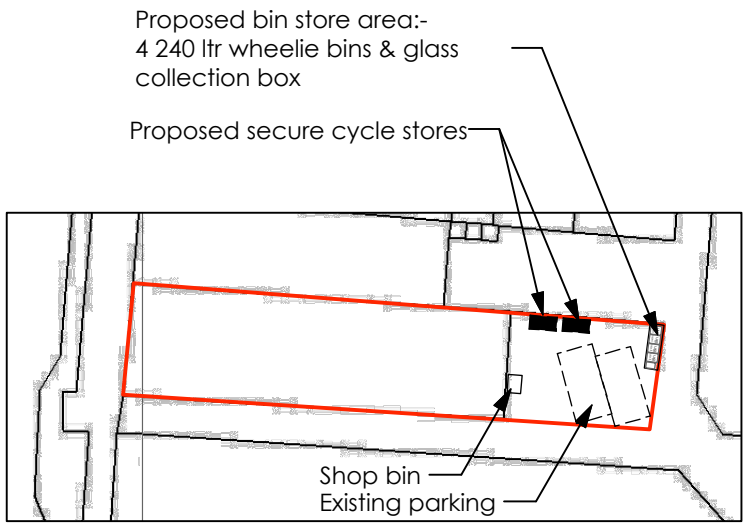

1 Block Plan

Scale: 1:500

0 5 10 15 20 M

N

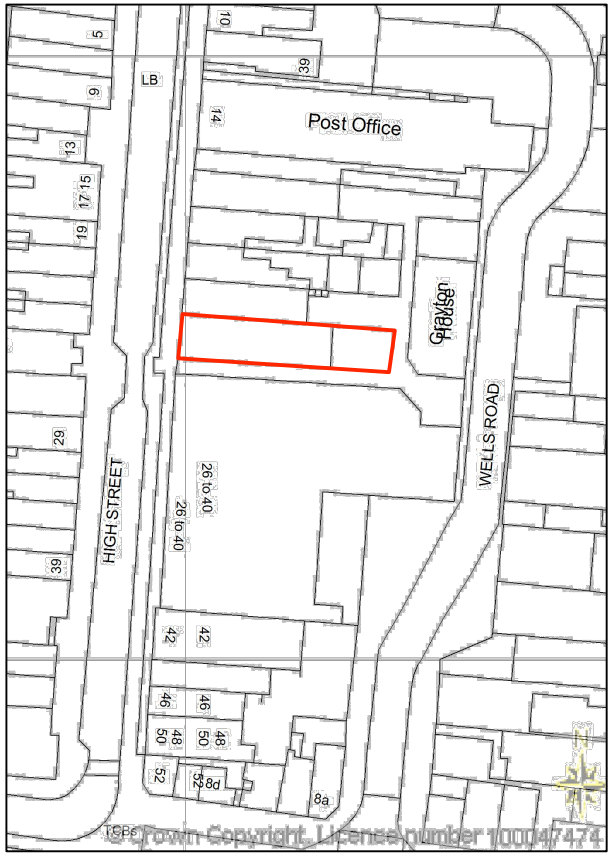

1 Location Plan

Scale: 1:1250

Job:

Alterations to form 2 self-contained flats above
24 High Street, Eastleigh, Hants SO50 5LD

JLdesignservices 17 The Green North Aston Oxon OX25 6HX
Tel/Fax: 01869 349825 Email: design@jldesignservices.co.uk

Client:

Ms C Smith & Statebrook Ltd

Scale: as noted Sheet size: A4 Date: May 13

Drawing: **Site & Location Plans**

Dwg no: **1306-06**

Rev: **B**