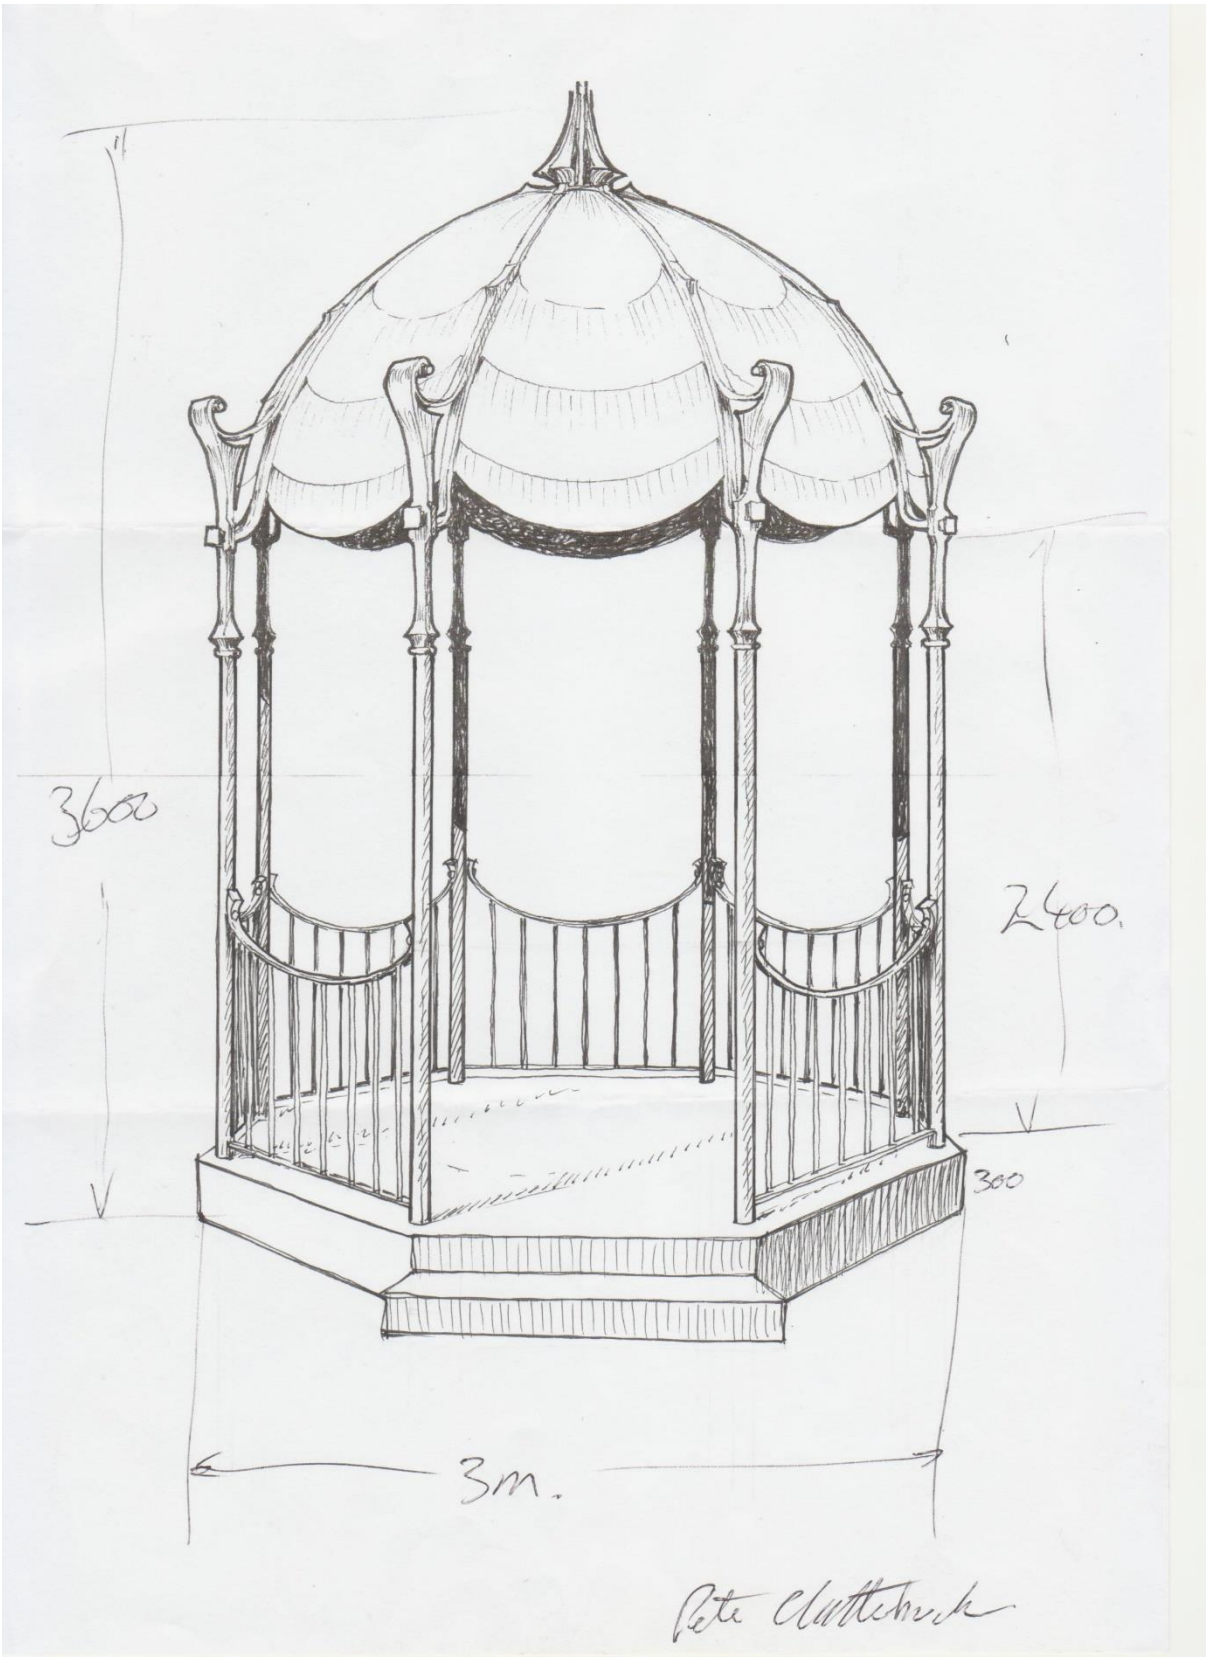
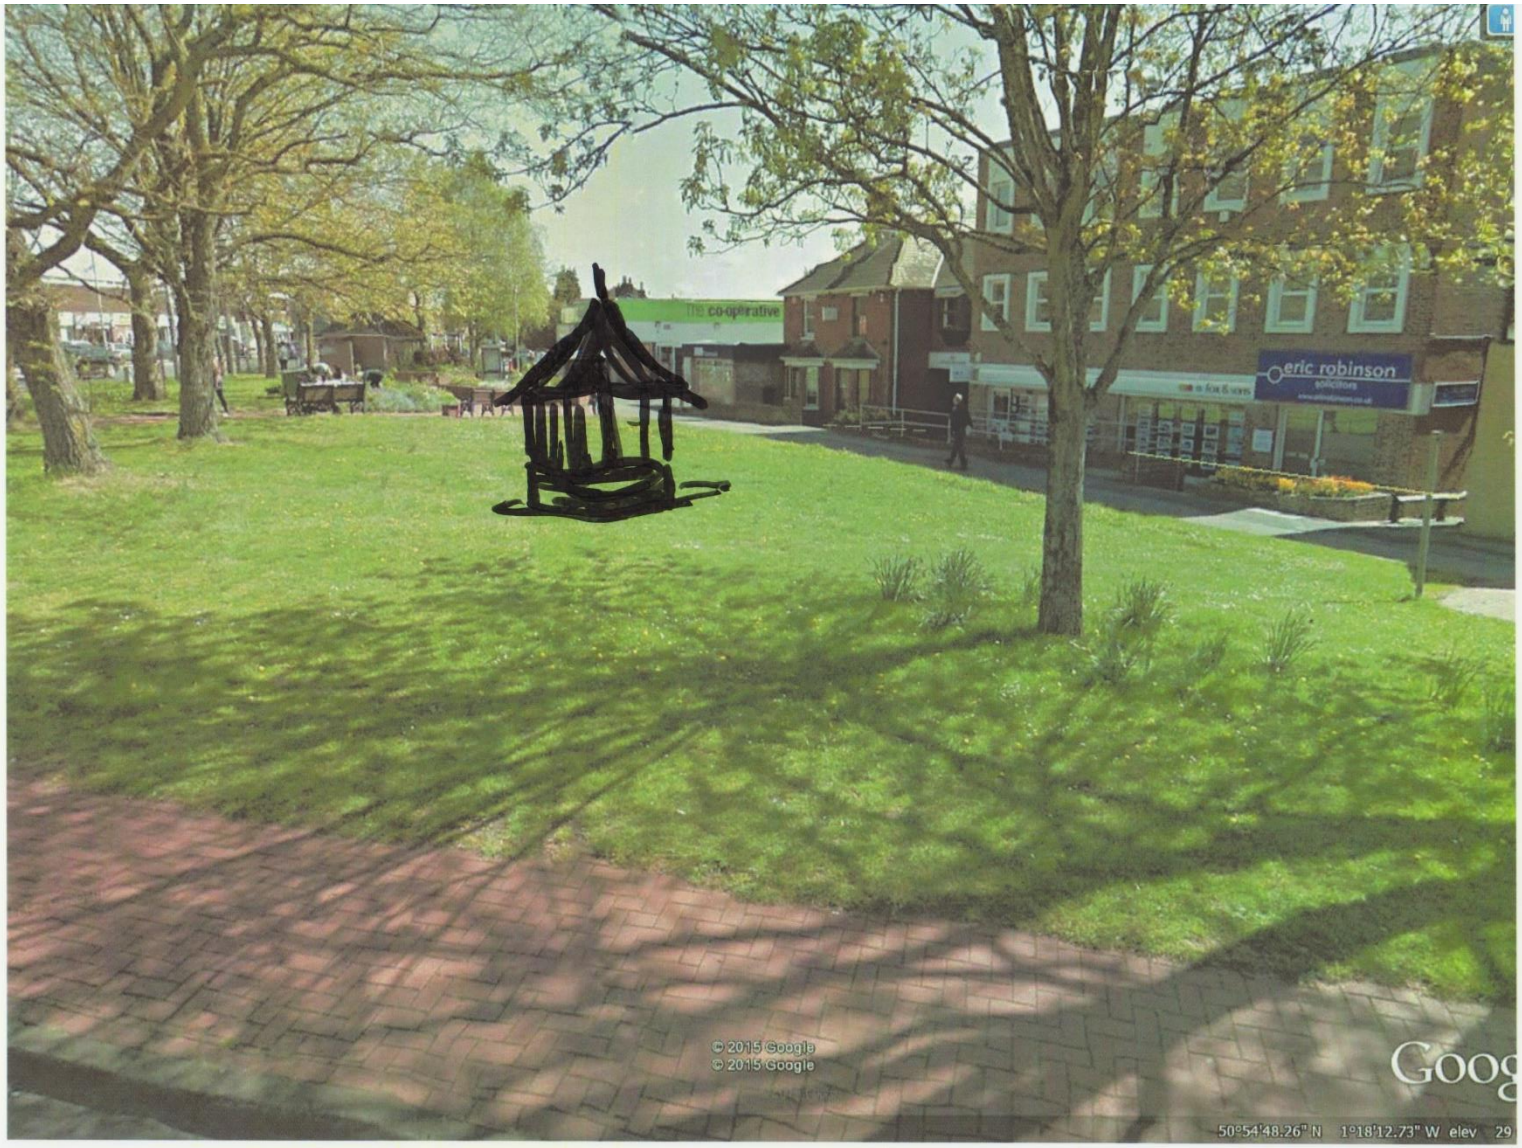
HEDGE END VILLAGE GREEN BAND STAND

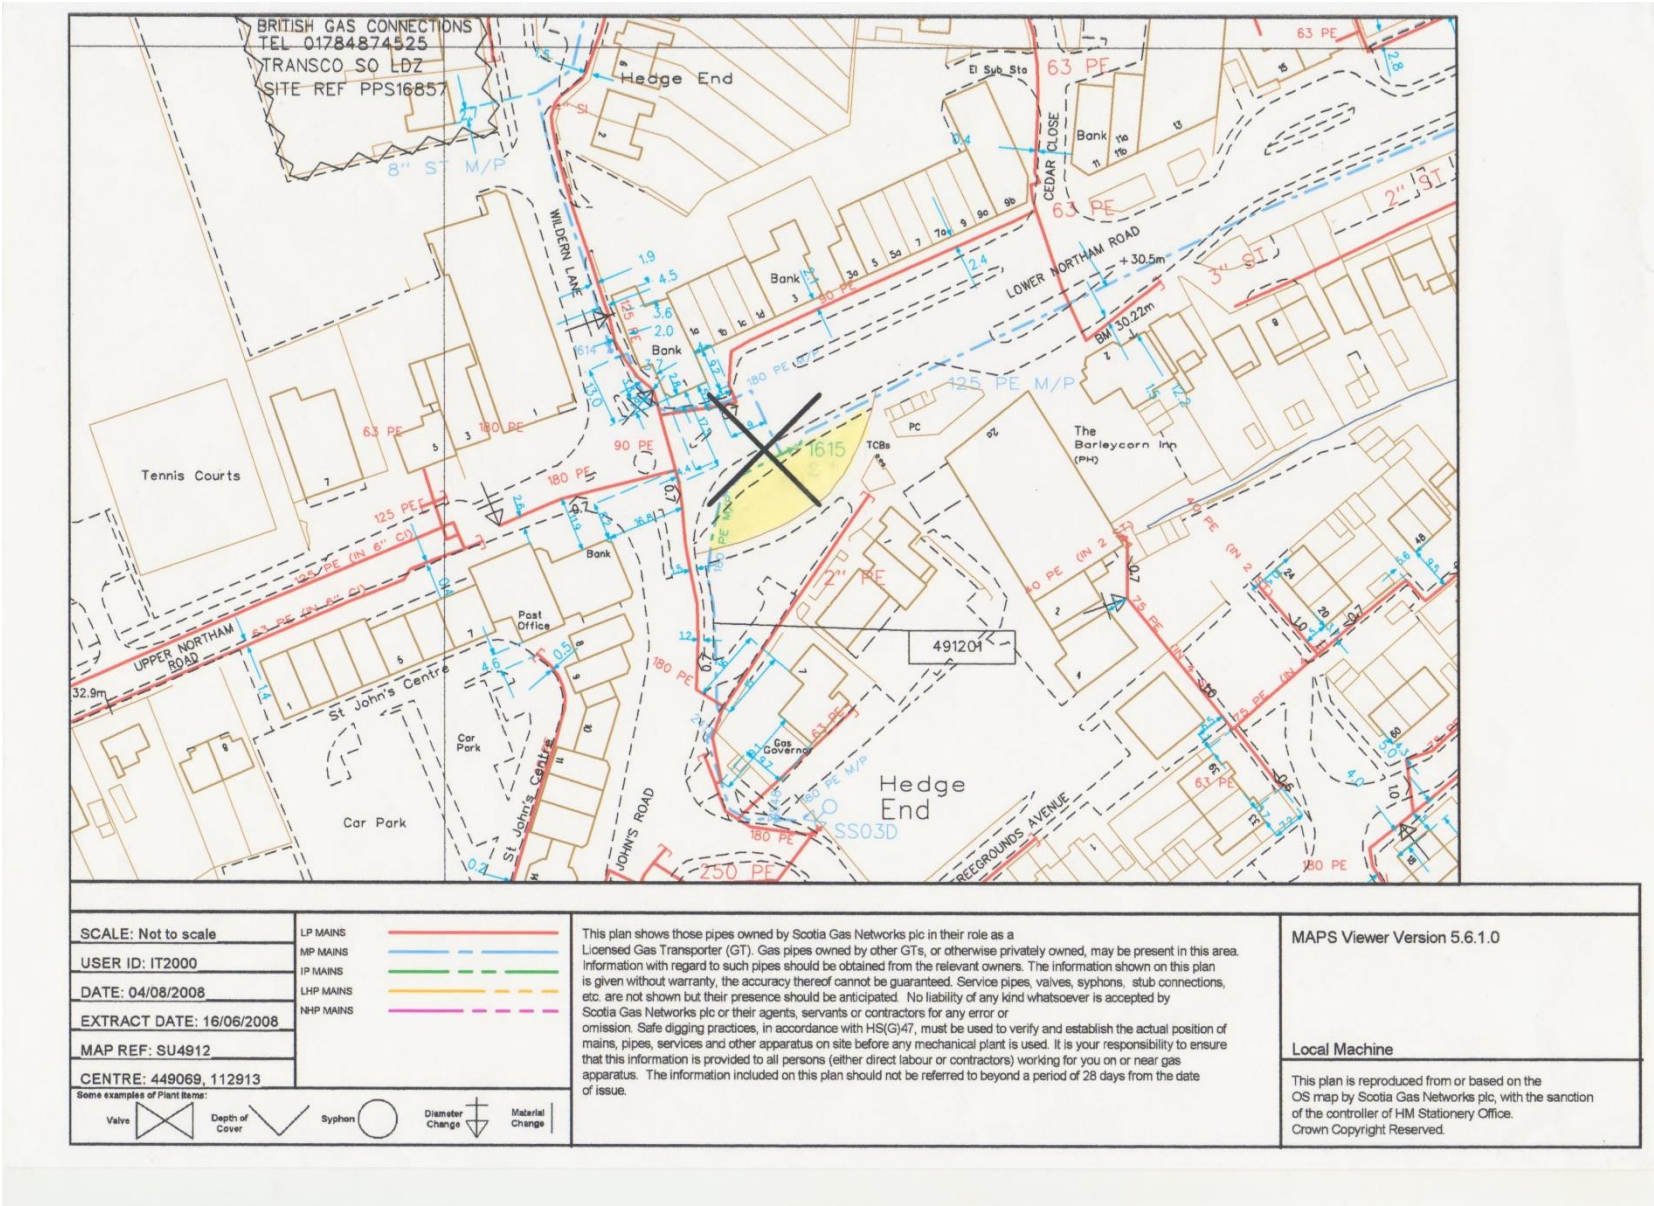
Denise Lowth

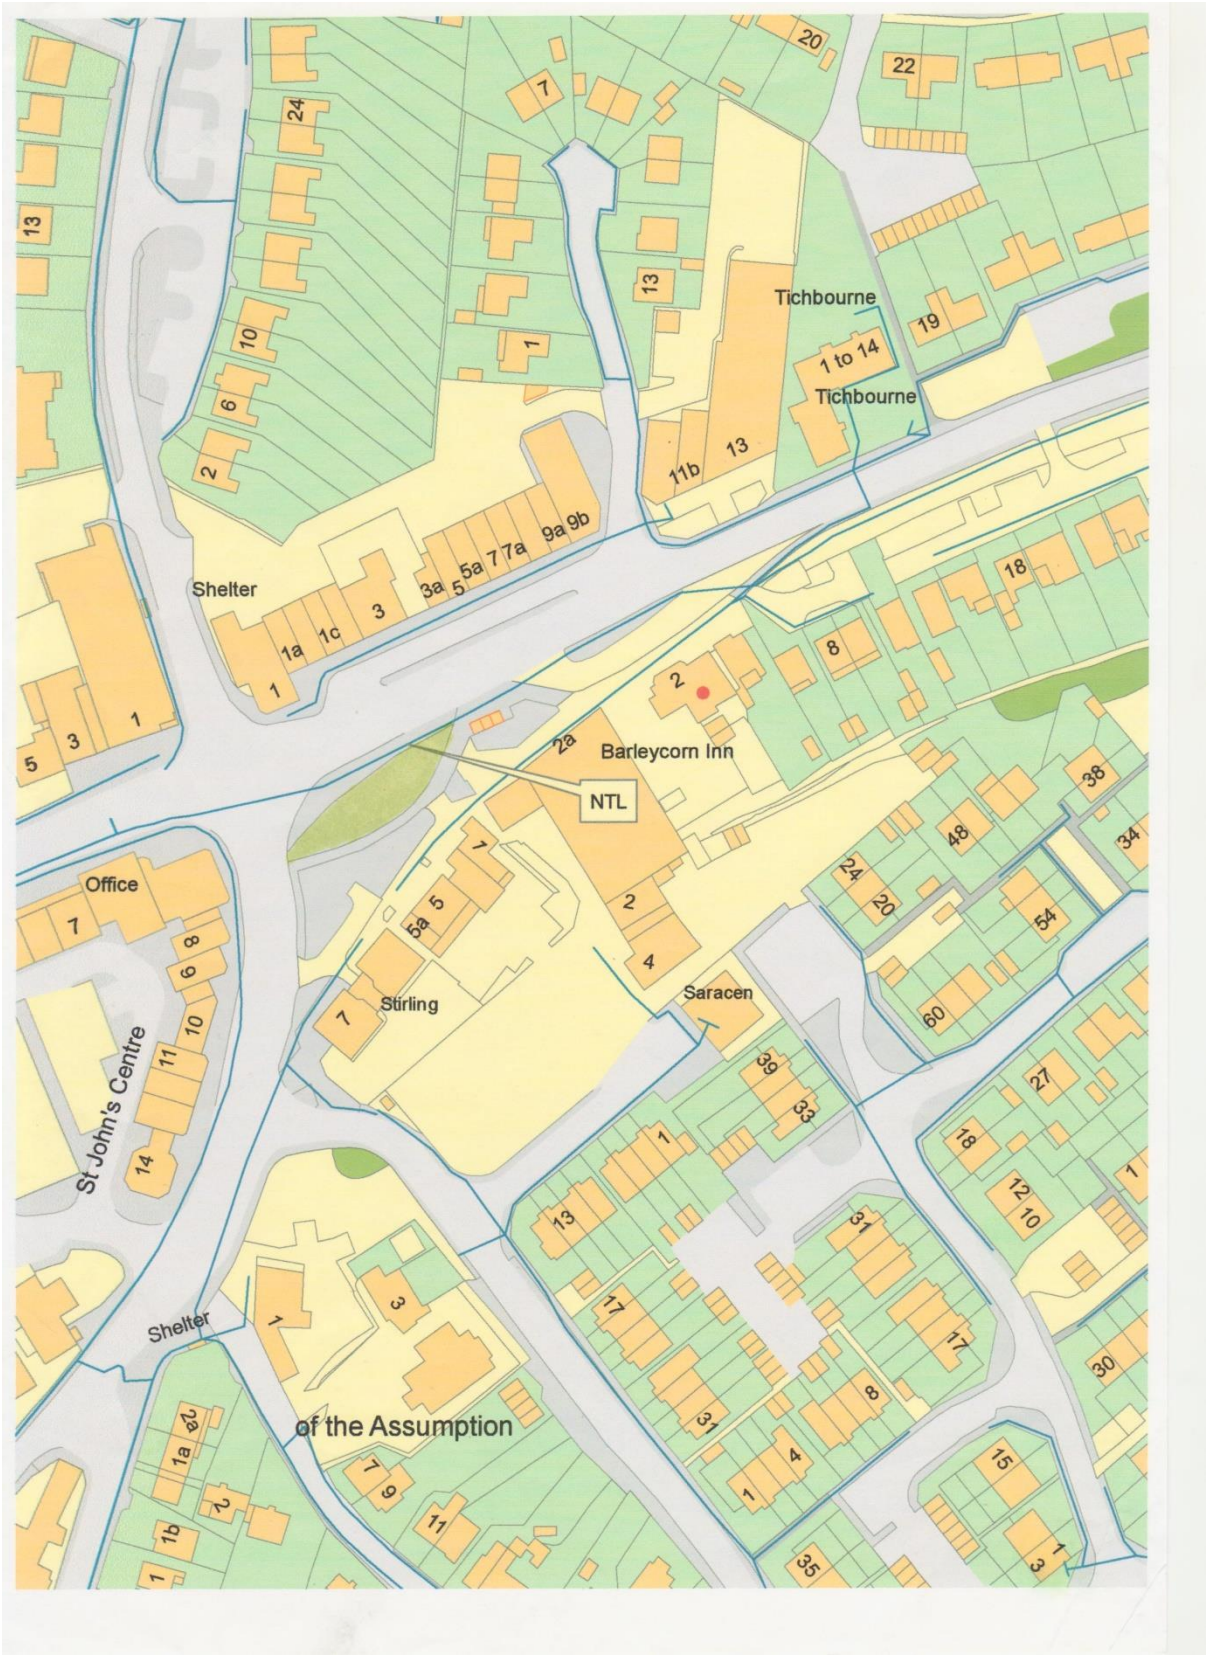
HEDGE END TOWN COUNCIL - 2000 Centre, St Johns Road, Hedge End, SO30 0BT.

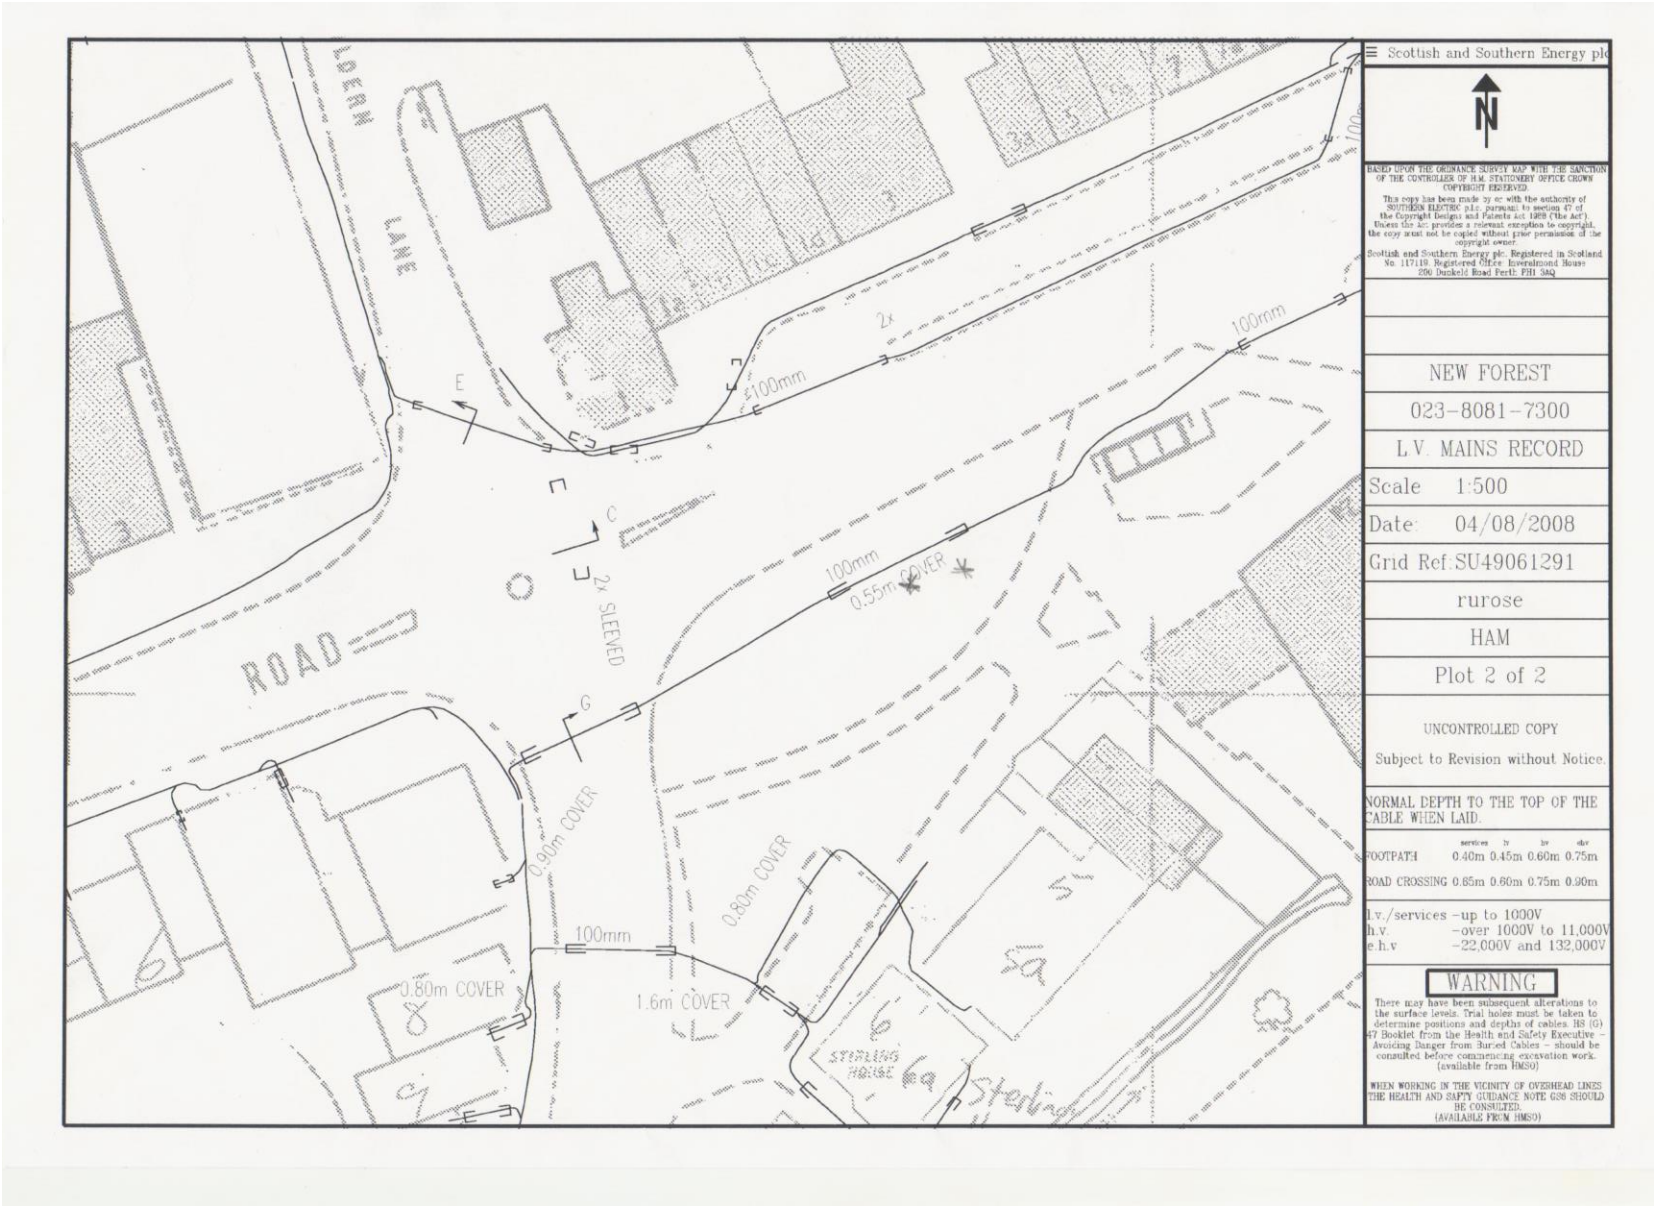

3600
2400
300
3m.

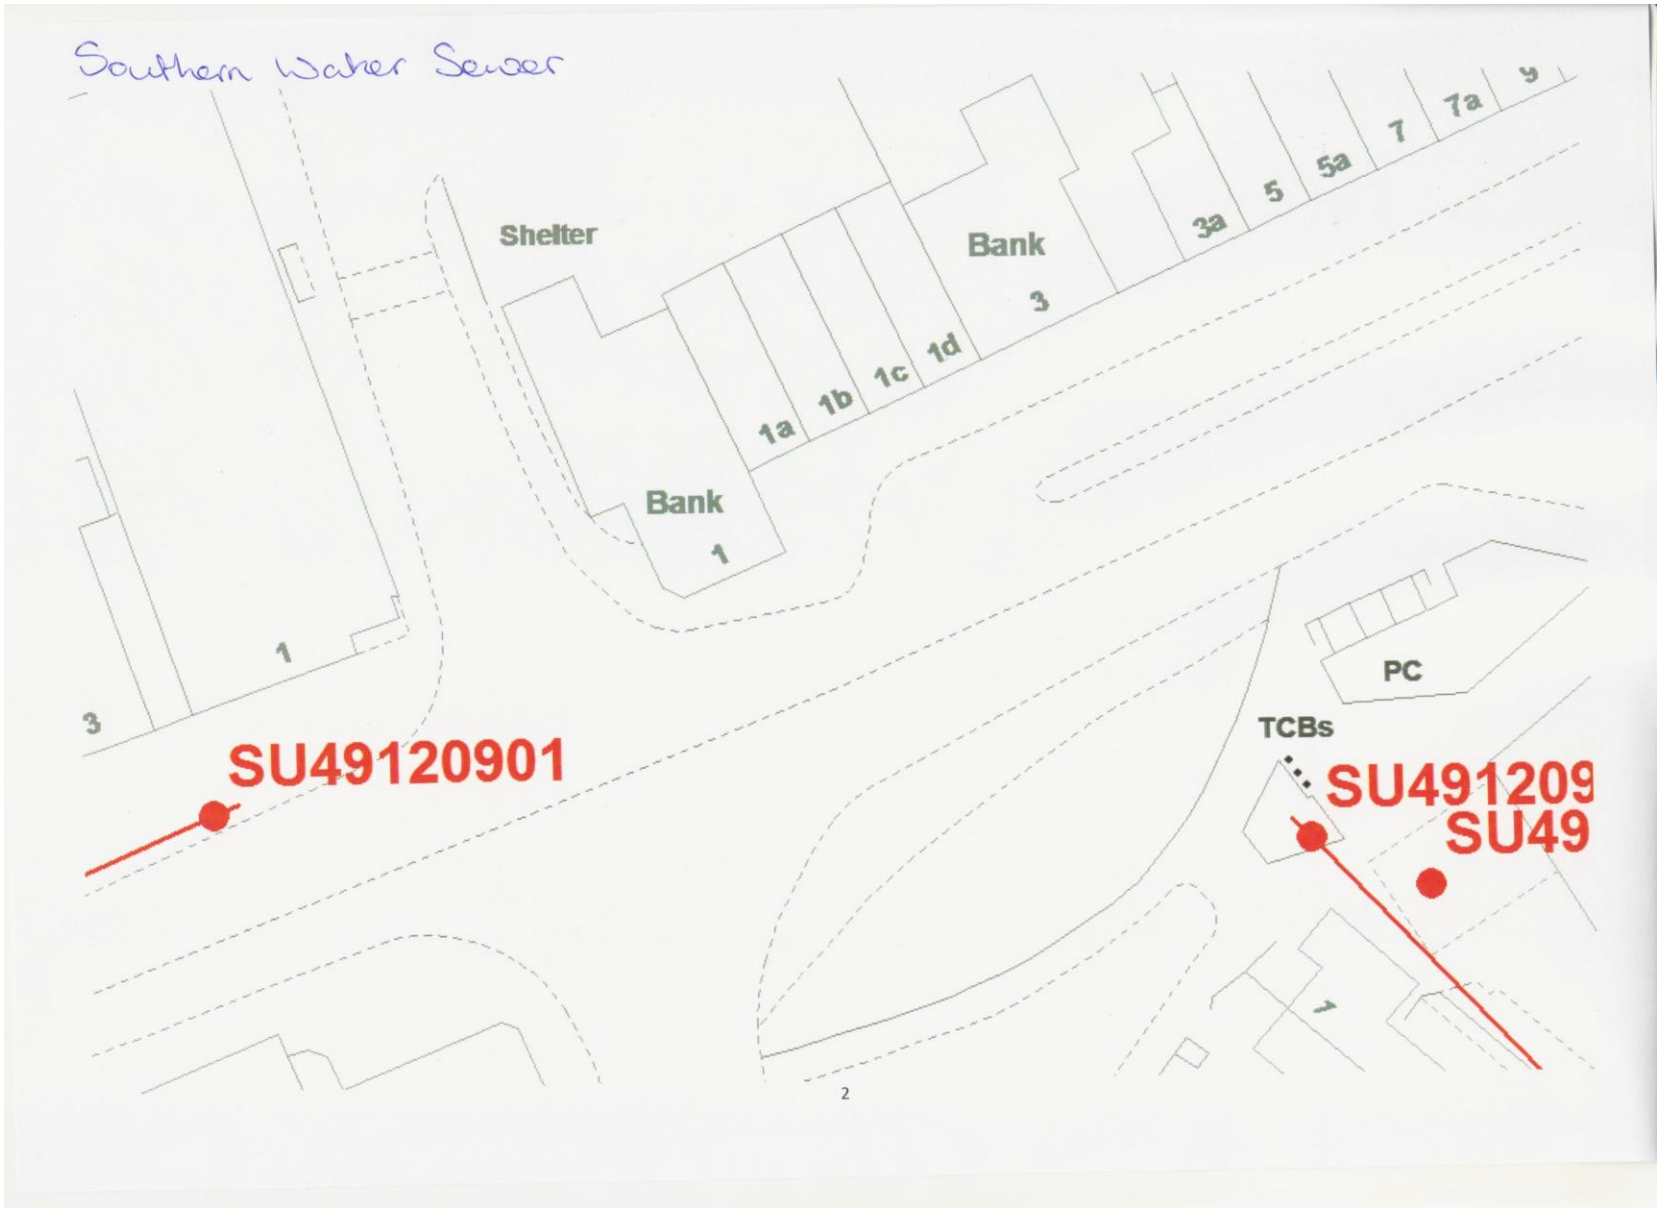

the co-operative
eric robinson
© 2015 Google
© 2015 Google
50°54'48.26" N 1°18'12.73" W elev 29


eric robinson
solicitors
CRYSHOP
© 2015 Google
© 2015 Google
© 2009 GeoBasis-DE/BKG
50°54'48.25" N 1°18'12.36" W elev 29


BRITISH GAS CONNECTIONS
TEL 01784874525
TRANSCO SO LDZ
SITE REF PPS16857
Hedge End
El Sub Sta
63 PE
CEDAR CLOSE
Bank
8" ST M/P
WILDERN LANE
LOWER NORTHAM ROAD
+30.5m
BM 30.22m
3" ST
2" ST
125 PE M/P
Tennis Courts
180 PE
90 PE
1615
TCBs
PC
The Barleycorn Inn (PH)
125 PE (IN 6" CI)
UPPER NORTHAM ROAD
32.9m
Post Office
St John's Centre
Car Park
Gas Governor
491201
2" PE
Hedge End
SS03D
JOHN'S ROAD
250 PE
FREEGROUNDS AVENUE
SCALE: Not to scale
USER ID: IT2000
DATE: 04/08/2008
EXTRACT DATE: 16/06/2008
MAP REF: SU4912
CENTRE: 449069, 112913
LP MAINS
MP MAINS
IP MAINS
LHP MAINS
NHP MAINS
Some examples of Plant Items:
Valve
Depth of Cover
Syphon
Diameter Change
Material Change
This plan shows those pipes owned by Scotia Gas Networks plc in their role as a Licensed Gas Transporter (GT). Gas pipes owned by other GTs, or otherwise privately owned, may be present in this area. Information with regard to such pipes should be obtained from the relevant owners. The information shown on this plan is given without warranty, the accuracy thereof cannot be guaranteed. Service pipes, valves, syphons, stub connections, etc. are not shown but their presence should be anticipated. No liability of any kind whatsoever is accepted by Scotia Gas Networks plc or their agents, servants or contractors for any error or omission. Safe digging practices, in accordance with HS(G)47, must be used to verify and establish the actual position of mains, pipes, services and other apparatus on site before any mechanical plant is used. It is your responsibility to ensure that this information is provided to all persons (either direct labour or contractors) working for you on or near gas apparatus. The information included on this plan should not be referred to beyond a period of 28 days from the date of issue.
MAPS Viewer Version 5.6.1.0
Local Machine
This plan is reproduced from or based on the OS map by Scotia Gas Networks plc, with the sanction of the controller of HM Stationery Office. Crown Copyright Reserved.


Tichbourne
1 to 14
Tichbourne
Shelter
Barleycorn Inn
NTL
Office
Stirling
Saracen
St John's Centre
Shelter
of the Assumption


LODEN LANE
ROAD
100mm
2x
100mm
0.55m COVER
2x SLEEVED
0.90m COVER
0.80m COVER
100mm
0.80m COVER
1.6m COVER
STERLING HOUSE
69
Sterling
Scottish and Southern Energy plc
BASED UPON THE ORDNANCE SURVEY MAP WITH THE SANCTION OF THE CONTROLLER OF H.M. STATIONERY OFFICE CROWN COPYRIGHT RESERVED
This copy has been made by or with the authority of SOUTHERN ELECTRIC p.l.c. pursuant to section 47 of the Copyright Designs and Patents Act 1988 ('the Act'). Unless the Act provides a relevant exception to copyright, the copy must not be copied without prior permission of the copyright owner.
Scottish and Southern Energy plc. Registered in Scotland No. 117119. Registered Office: Inveralmond House 200 Dunkeld Road Perth PH1 3AQ
NEW FOREST
023-8081-7300
L.V. MAINS RECORD
Scale 1:500
Date: 04/08/2008
Grid Ref: SU49061291
rurose
HAM
Plot 2 of 2
UNCONTROLLED COPY
Subject to Revision without Notice.
NORMAL DEPTH TO THE TOP OF THE CABLE WHEN LAID.
services lv hv shv
FOOTPATH 0.40m 0.45m 0.60m 0.75m
ROAD CROSSING 0.65m 0.60m 0.75m 0.90m
l.v./services -up to 1000V
h.v. -over 1000V to 11,000V
e.h.v -22,000V and 132,000V
WARNING
There may have been subsequent alterations to the surface levels. Trial holes must be taken to determine positions and depths of cables. HS (G) 47 Booklet from the Health and Safety Executive - Avoiding Danger from Buried Cables - should be consulted before commencing excavation work. (available from HMSO)
WHEN WORKING IN THE VICINITY OF OVERHEAD LINES THE HEALTH AND SAFTY GUIDANCE NOTE GS6 SHOULD BE CONSULTED. (AVAILABLE FROM HMSO)


Southern Water Sewer
Shelter
Bank
3
Bank
1
1a
1b
1c
1d
3a
5
5a
7
7a
9
1
3
PC
TCBs
SU49120901
SU491209
SU49
2