
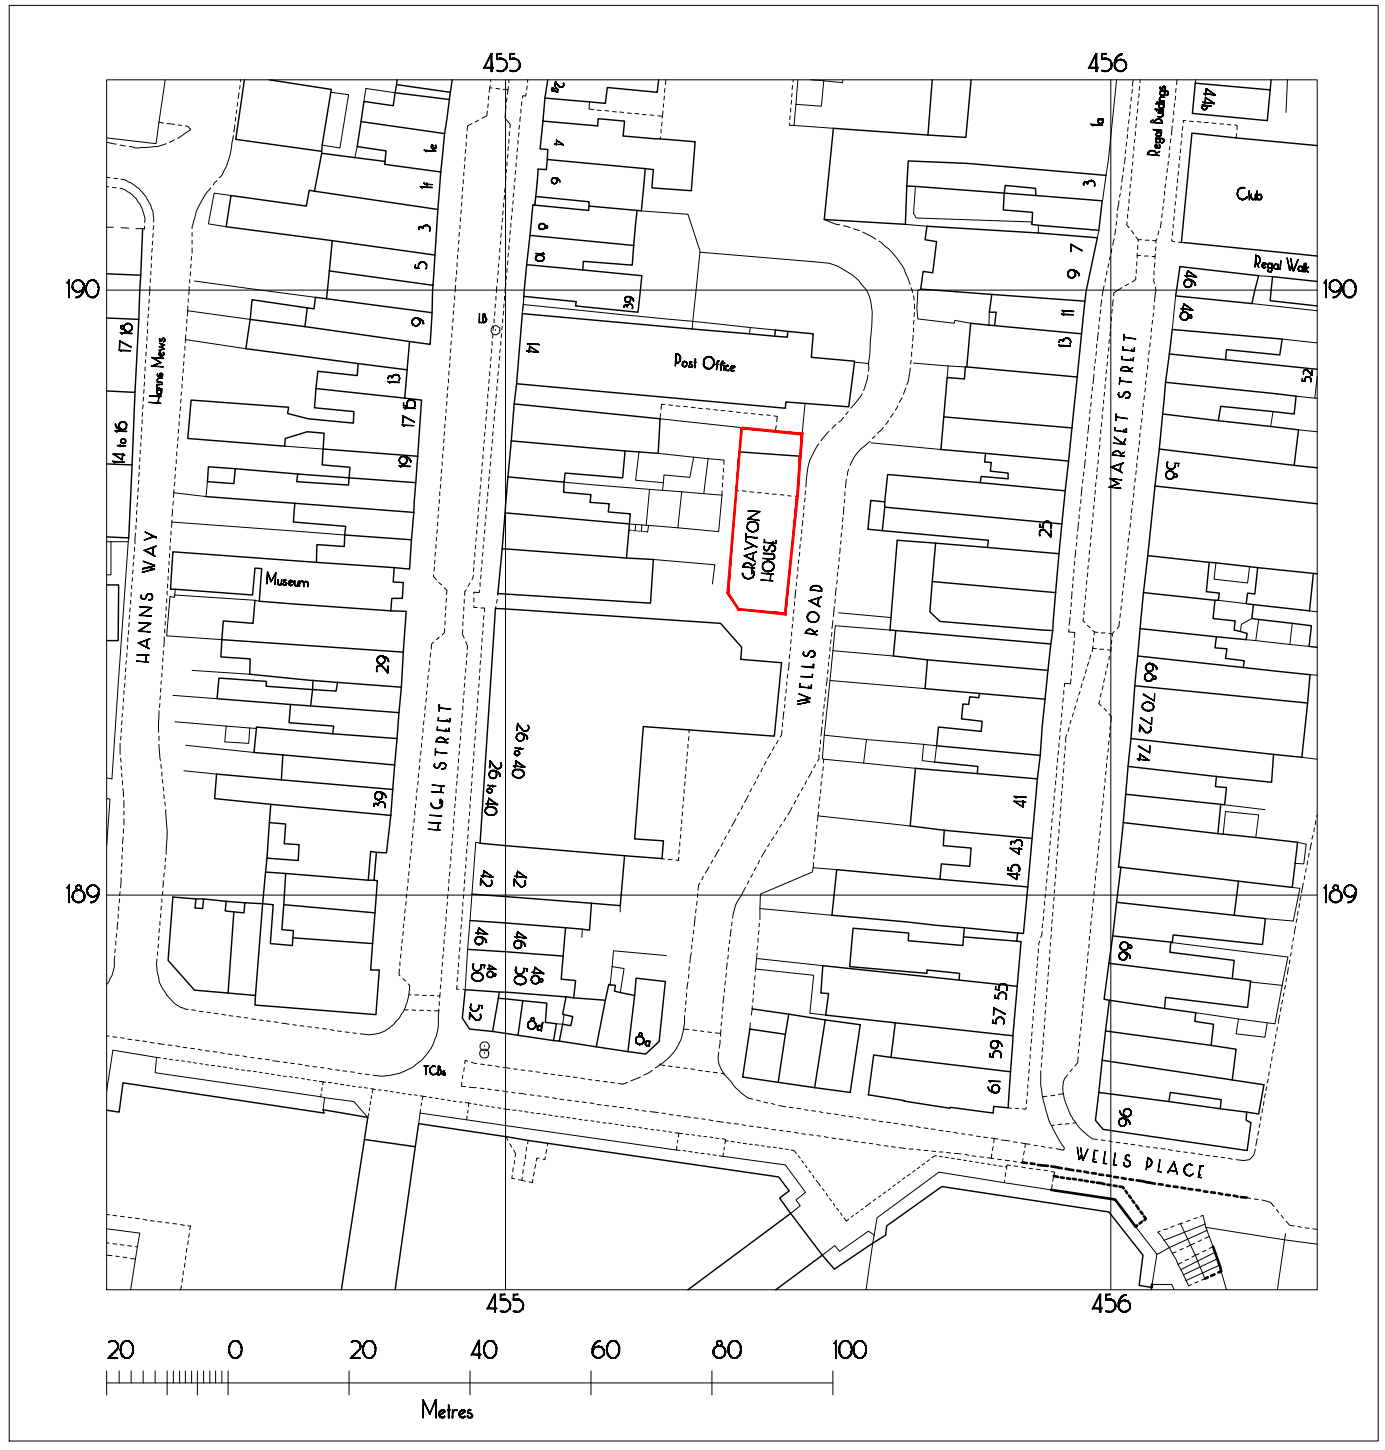


OS LICENCE REF: 01576412

LOCATION PLAN 1:1250

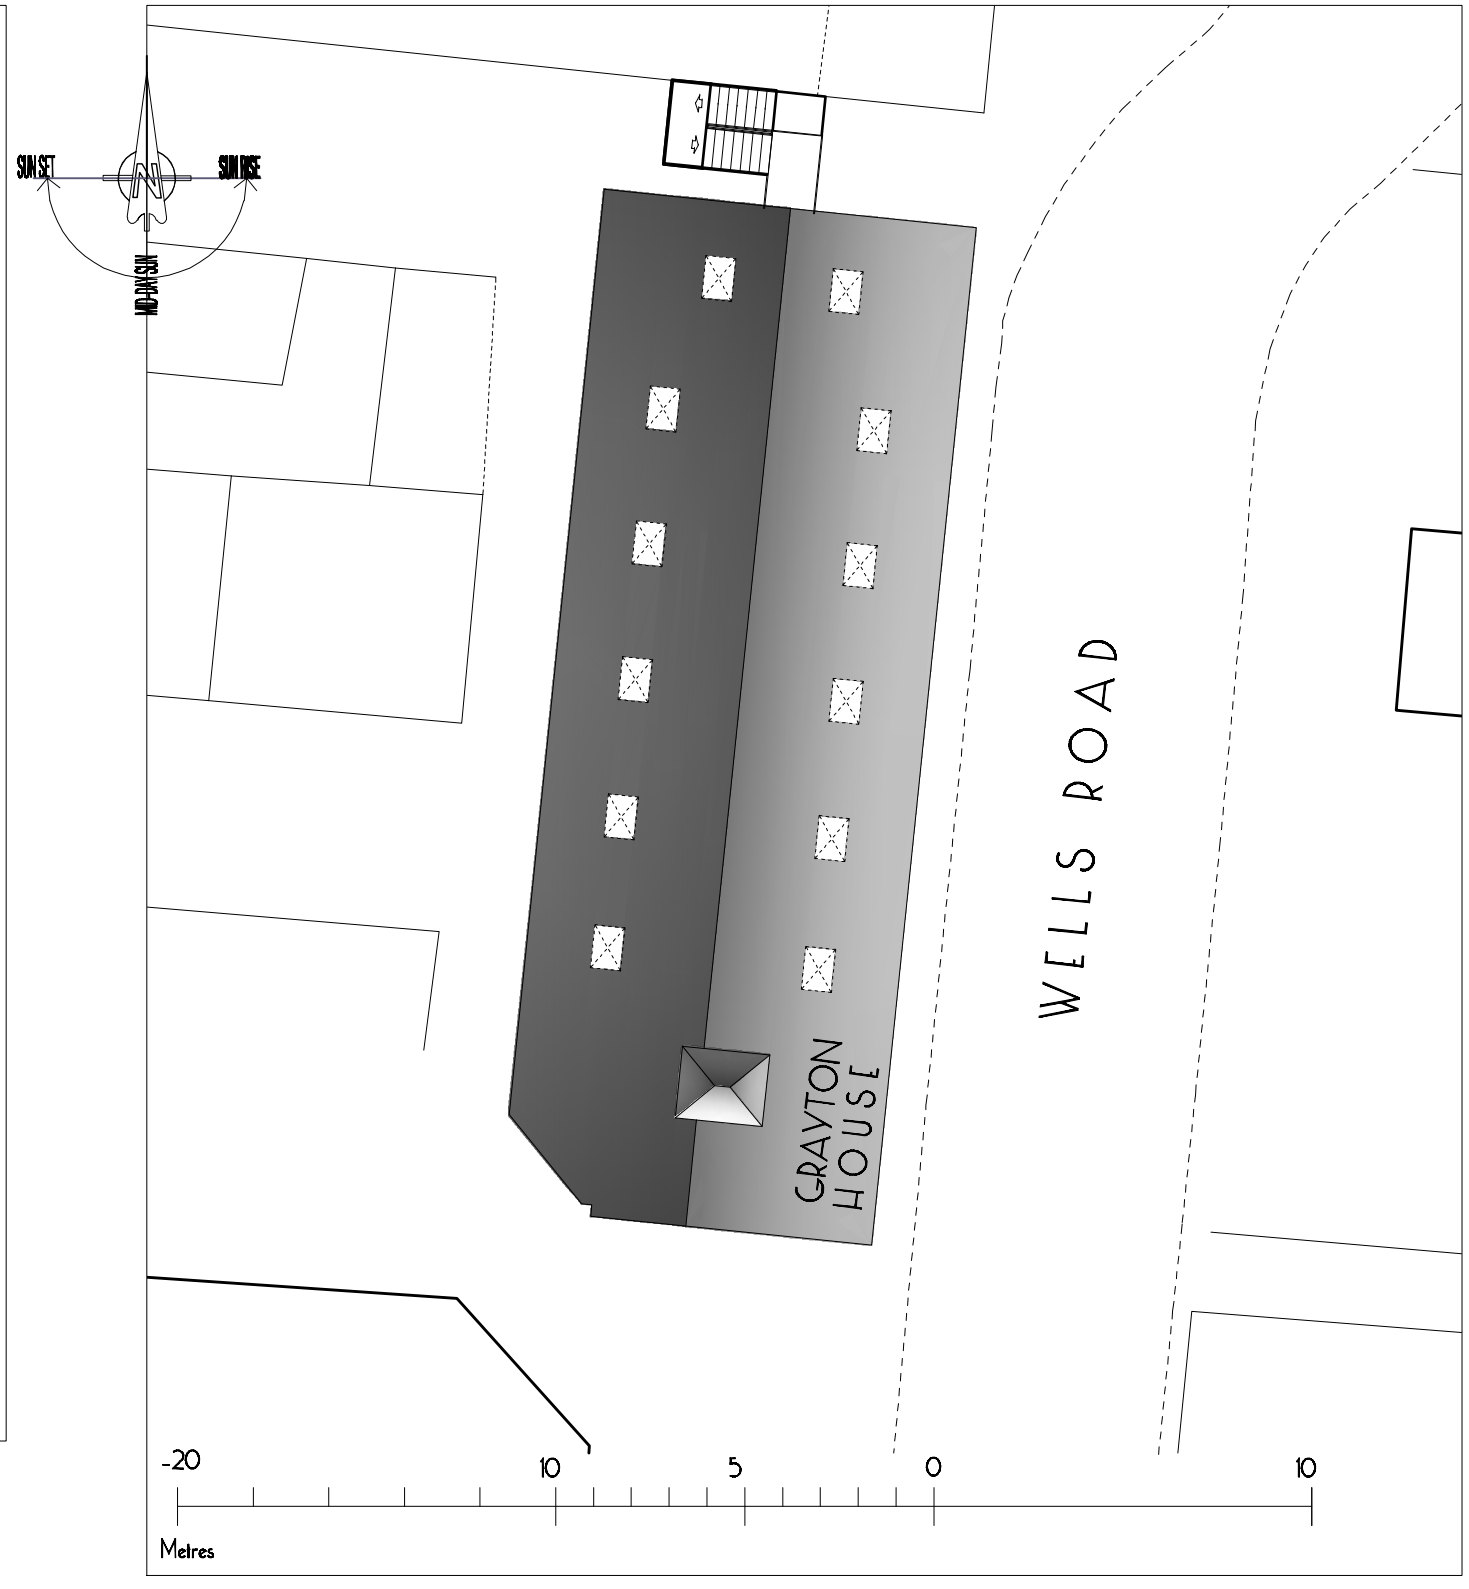

SITE PLAN 1:200

REV.	DATE	DRAWN	DESCRIPTION

ARCHITECTURE
Tel: 023 80 720 779
Email: admin@kouroshdesign.com
KOUROSH DESIGN Studios
The Stables
R/O 60 The Avenue, SOUTHAMPTON SO17 1XS

PROJECT
PROPOSED TWO NEW SELF-CONTAINED FLATS UNDER LAWFUL DEVELOPMENT ORDER @
GRAYTON HOUSE, 26A HIGH STREET
EASTLEIGH SO50 5LD

CLIENT
VIVIENNE WHITE

DRAWING TITLE
LOCATION AND SITE PLANS

Date	Drawn	checked	Approved
MAY 2013	KJS		

Scale	Drg. No.	Rev.
1:1250, 1:200	K1596/03/00	